

© ADD. This design and drawing is the copyright of ADD Limited and may not be reproduced in any form whatsoever without prior written consent. Issue of the drawing does not impart any real or implied copyright licence.
This drawing must be read in conjunction with all architects, consultants, subcontractors and specialists drawings.


revision	date	description	sig.	checked
A	18.10.17	Scale bar and north point added to drawing.	NG	

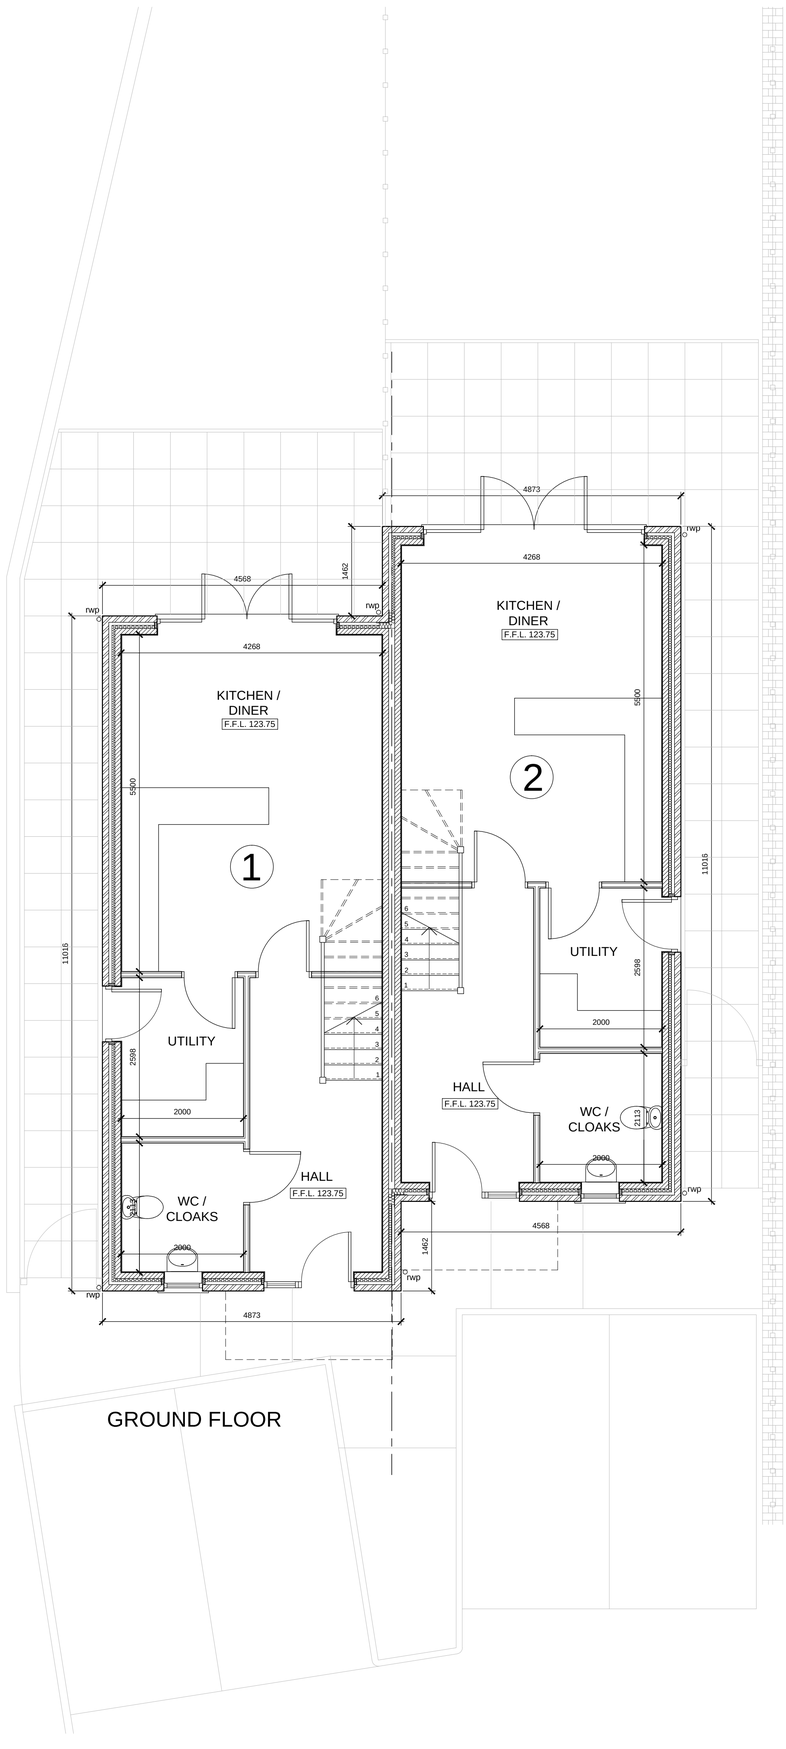

GROUND FLOOR

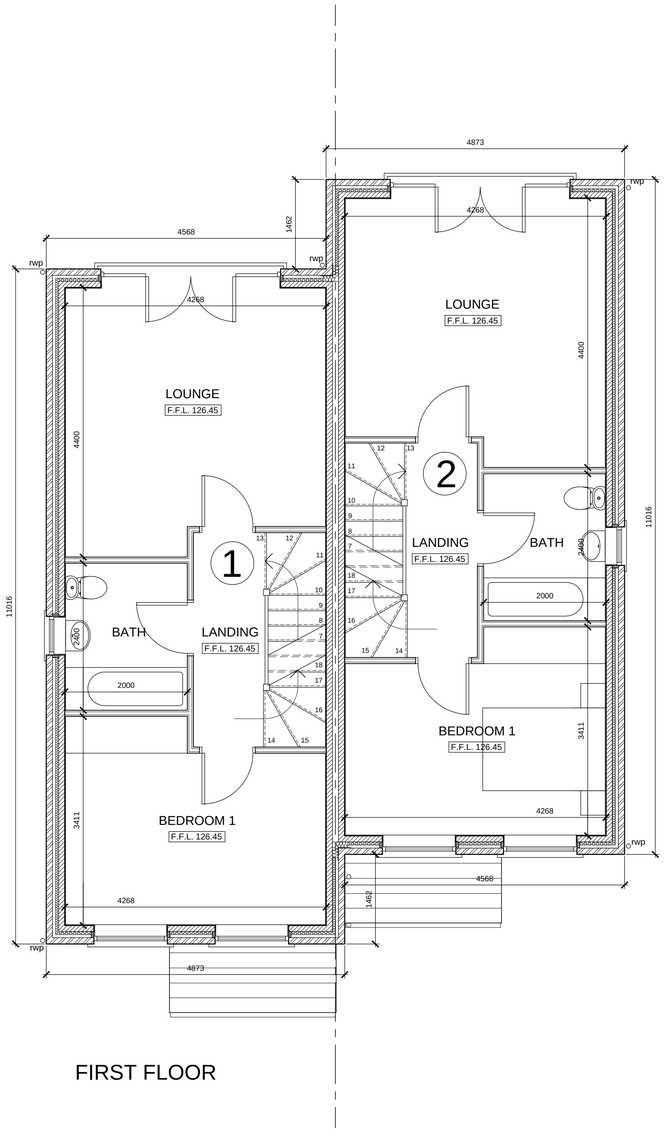

FIRST FLOOR

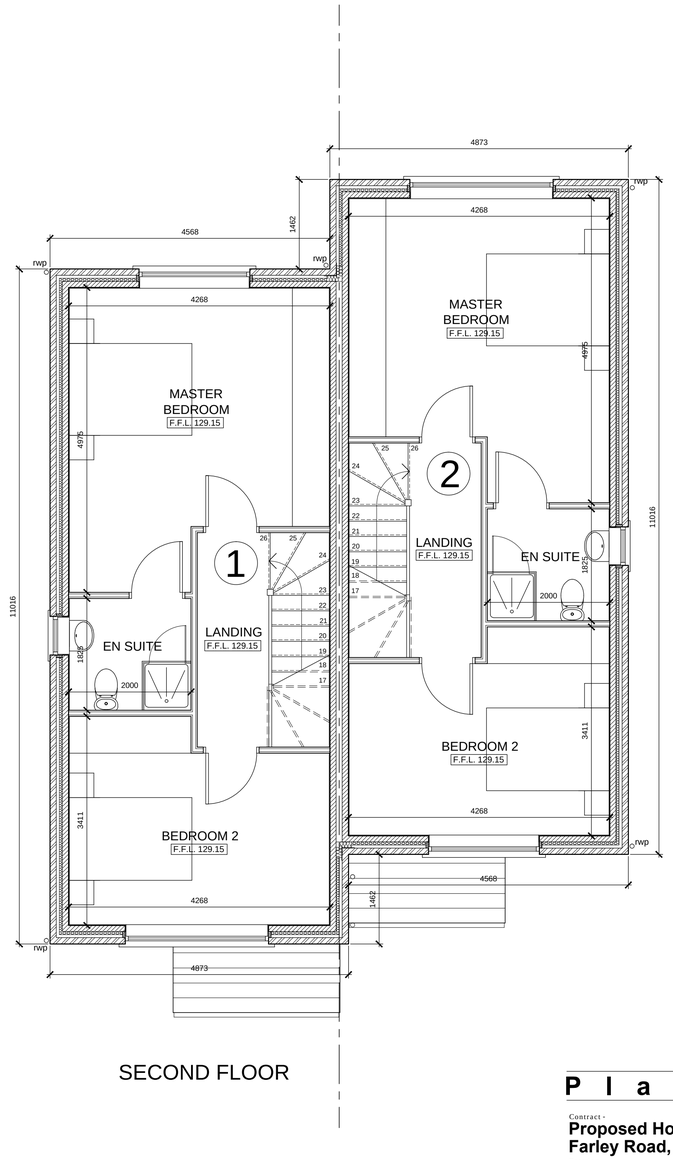

SECOND FLOOR

0m. 5m. 10m.

Planning

Contract -
Proposed Housing
Farley Road, Oakamoor.

Drawing -
Plots 1 & 2
Floor Plans

ARCHITECTURE DESIGN DEVELOPMENT Limited
Caledonian House, Tatton Street, Knutsford, Cheshire. WA16 6AG
e-mail: architects@add-knutsford.co.uk
Fax. 01565 750818 Tel. 01565 750775

Drawn - NG	Checked - *	approved - *	
Scale - 1:50 @A1	Date - Oct. 2017	cad file - 1714-G01-04	
Job no. 1714	Drwg no. - G01	Rev no. - A	