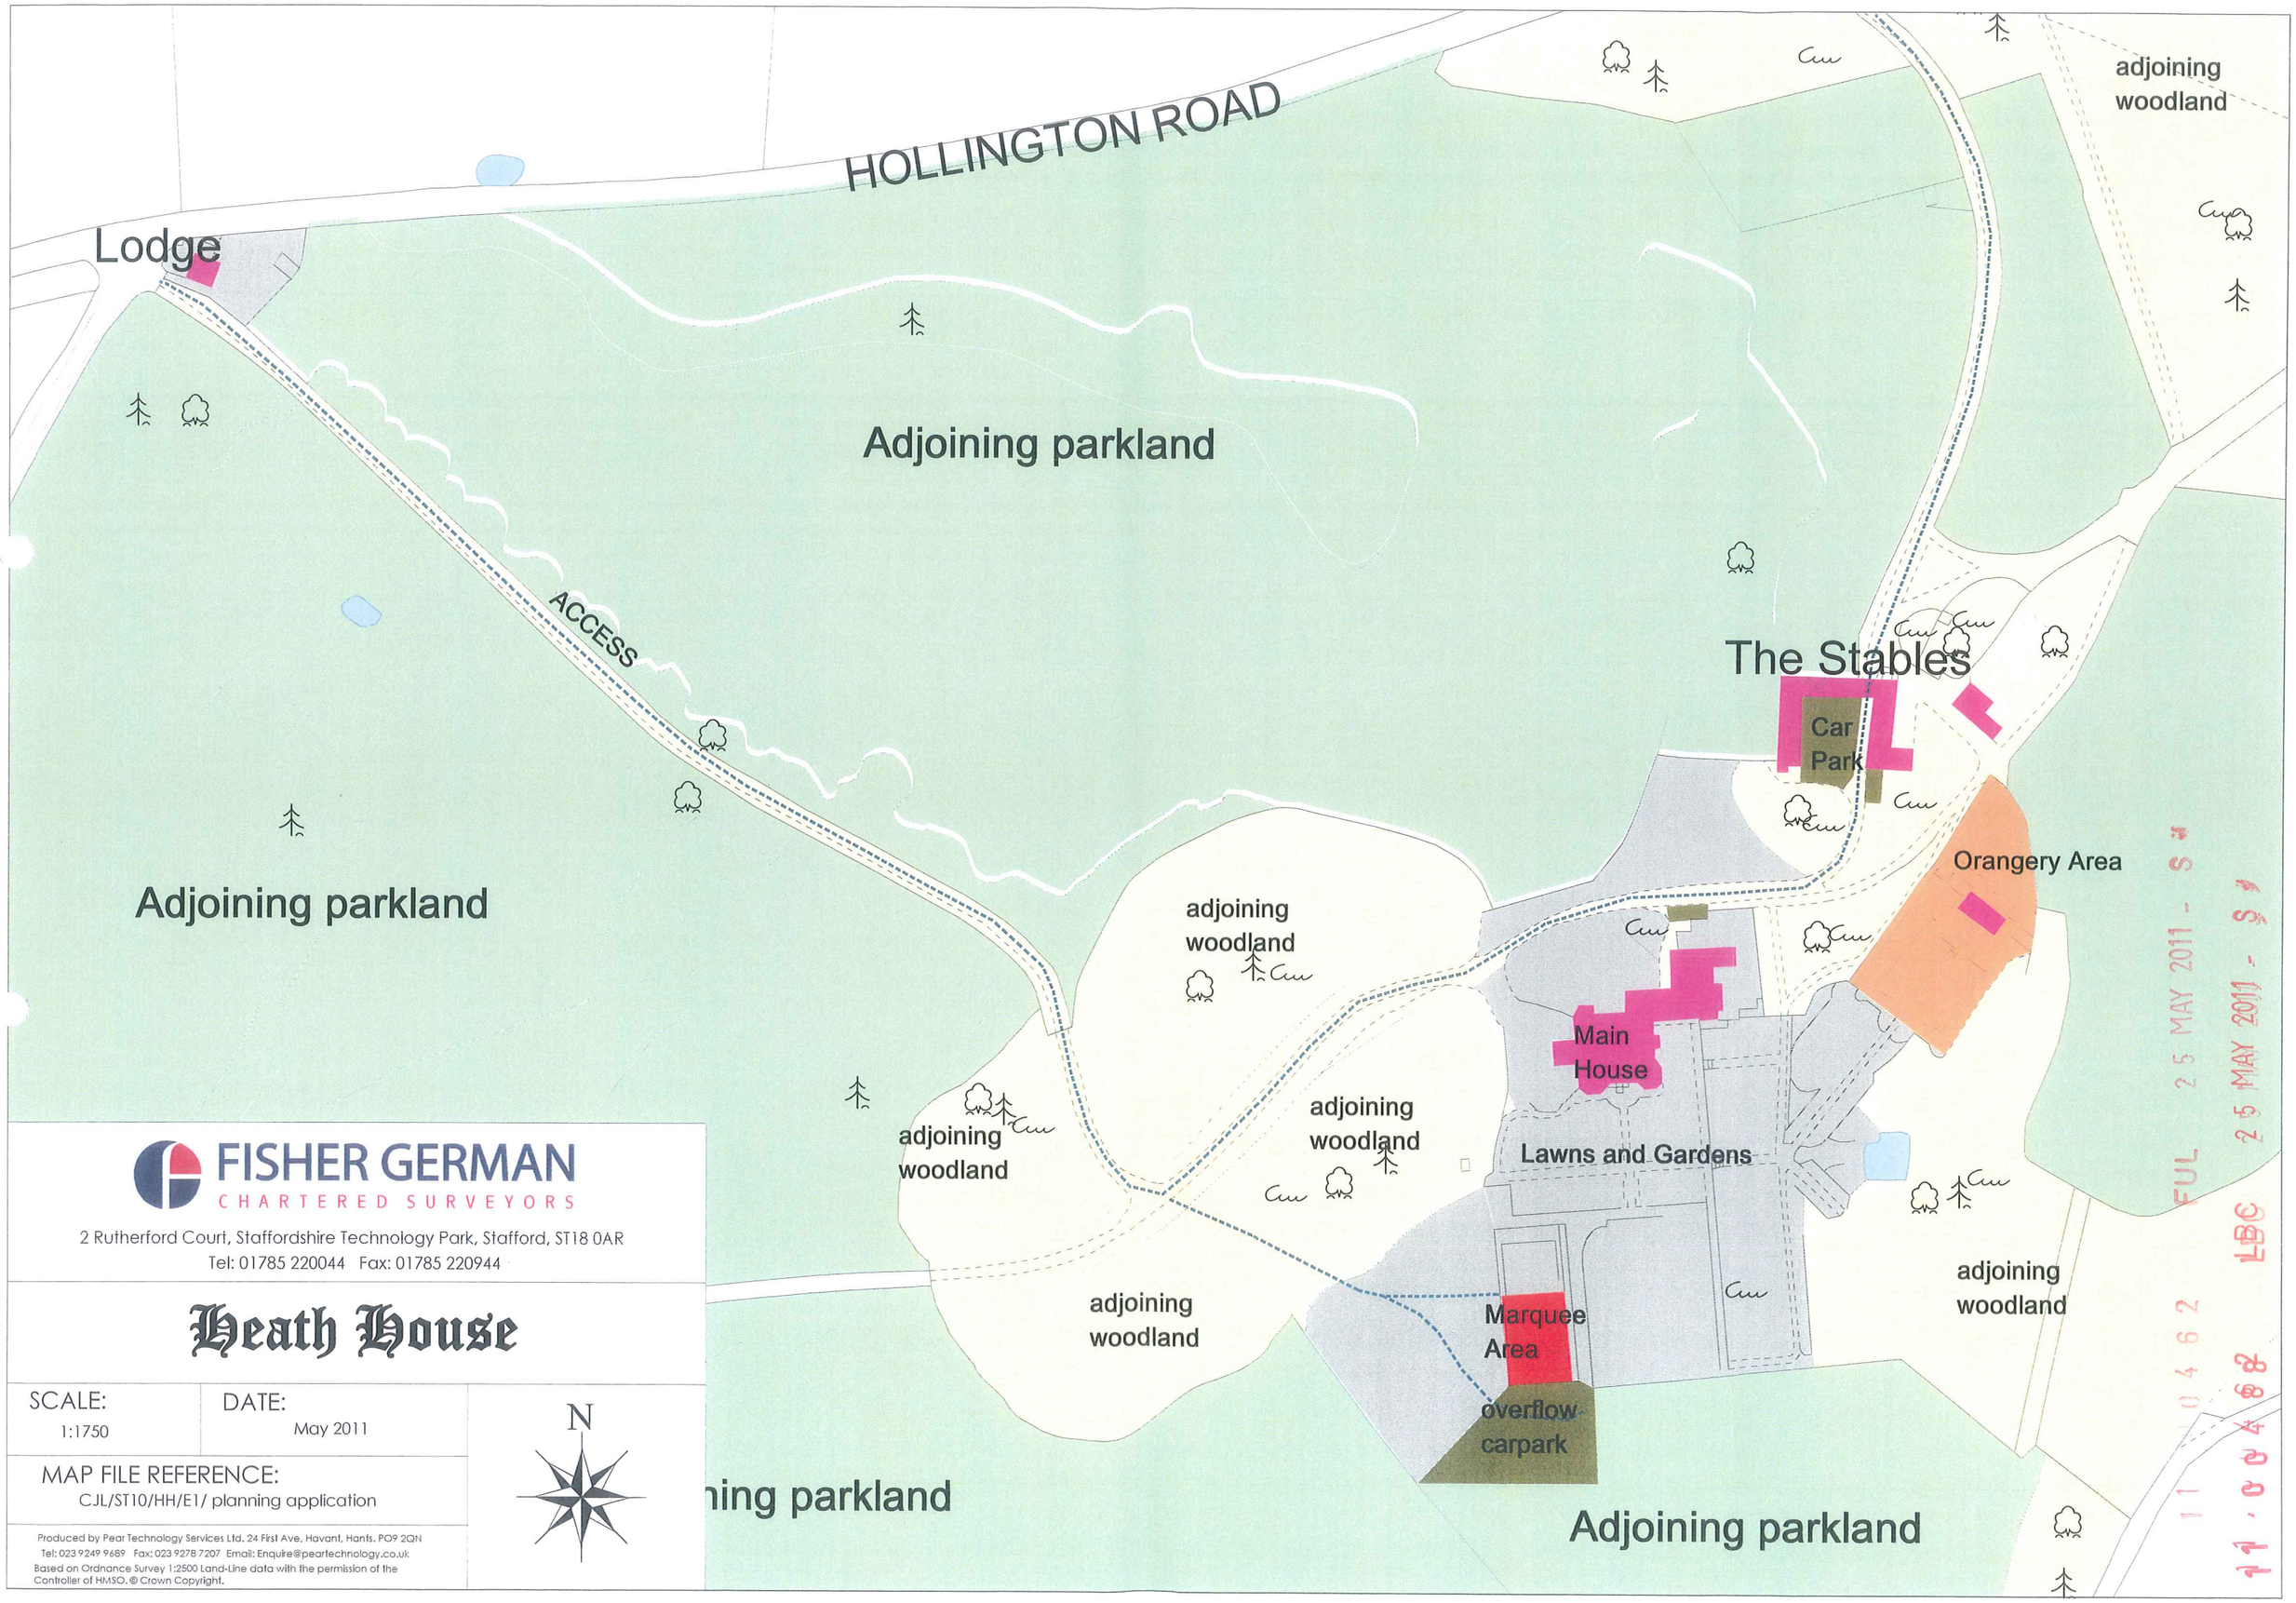

FISHER GERMAN
CHARTERED SURVEYORS

2 Rutherford Court, Staffordshire Technology Park, Stafford, ST18 0AR
Tel: 01785 220044 Fax: 01785 220944

Heath House

SCALE:	DATE:
1:1750	May 2011

MAP FILE REFERENCE:
CJL/ST10/HH/E1/ planning application

Produced by Pear Technology Services Ltd. 24 First Ave, Havant, Hants. PO9 2QN
Tel: 023 9249 9689 Fax: 023 9278 7207 Email: Enquire@peartechnology.co.uk
Based on Ordnance Survey 1:2500 Land-Line data with the permission of the Controller of HMSO. © Crown Copyright.

11 00462 FUL 25 MAY 2011 - S
11 00462 LBC 25 MAY 2011 - S