

Location Plan

[Scale 1:2500].

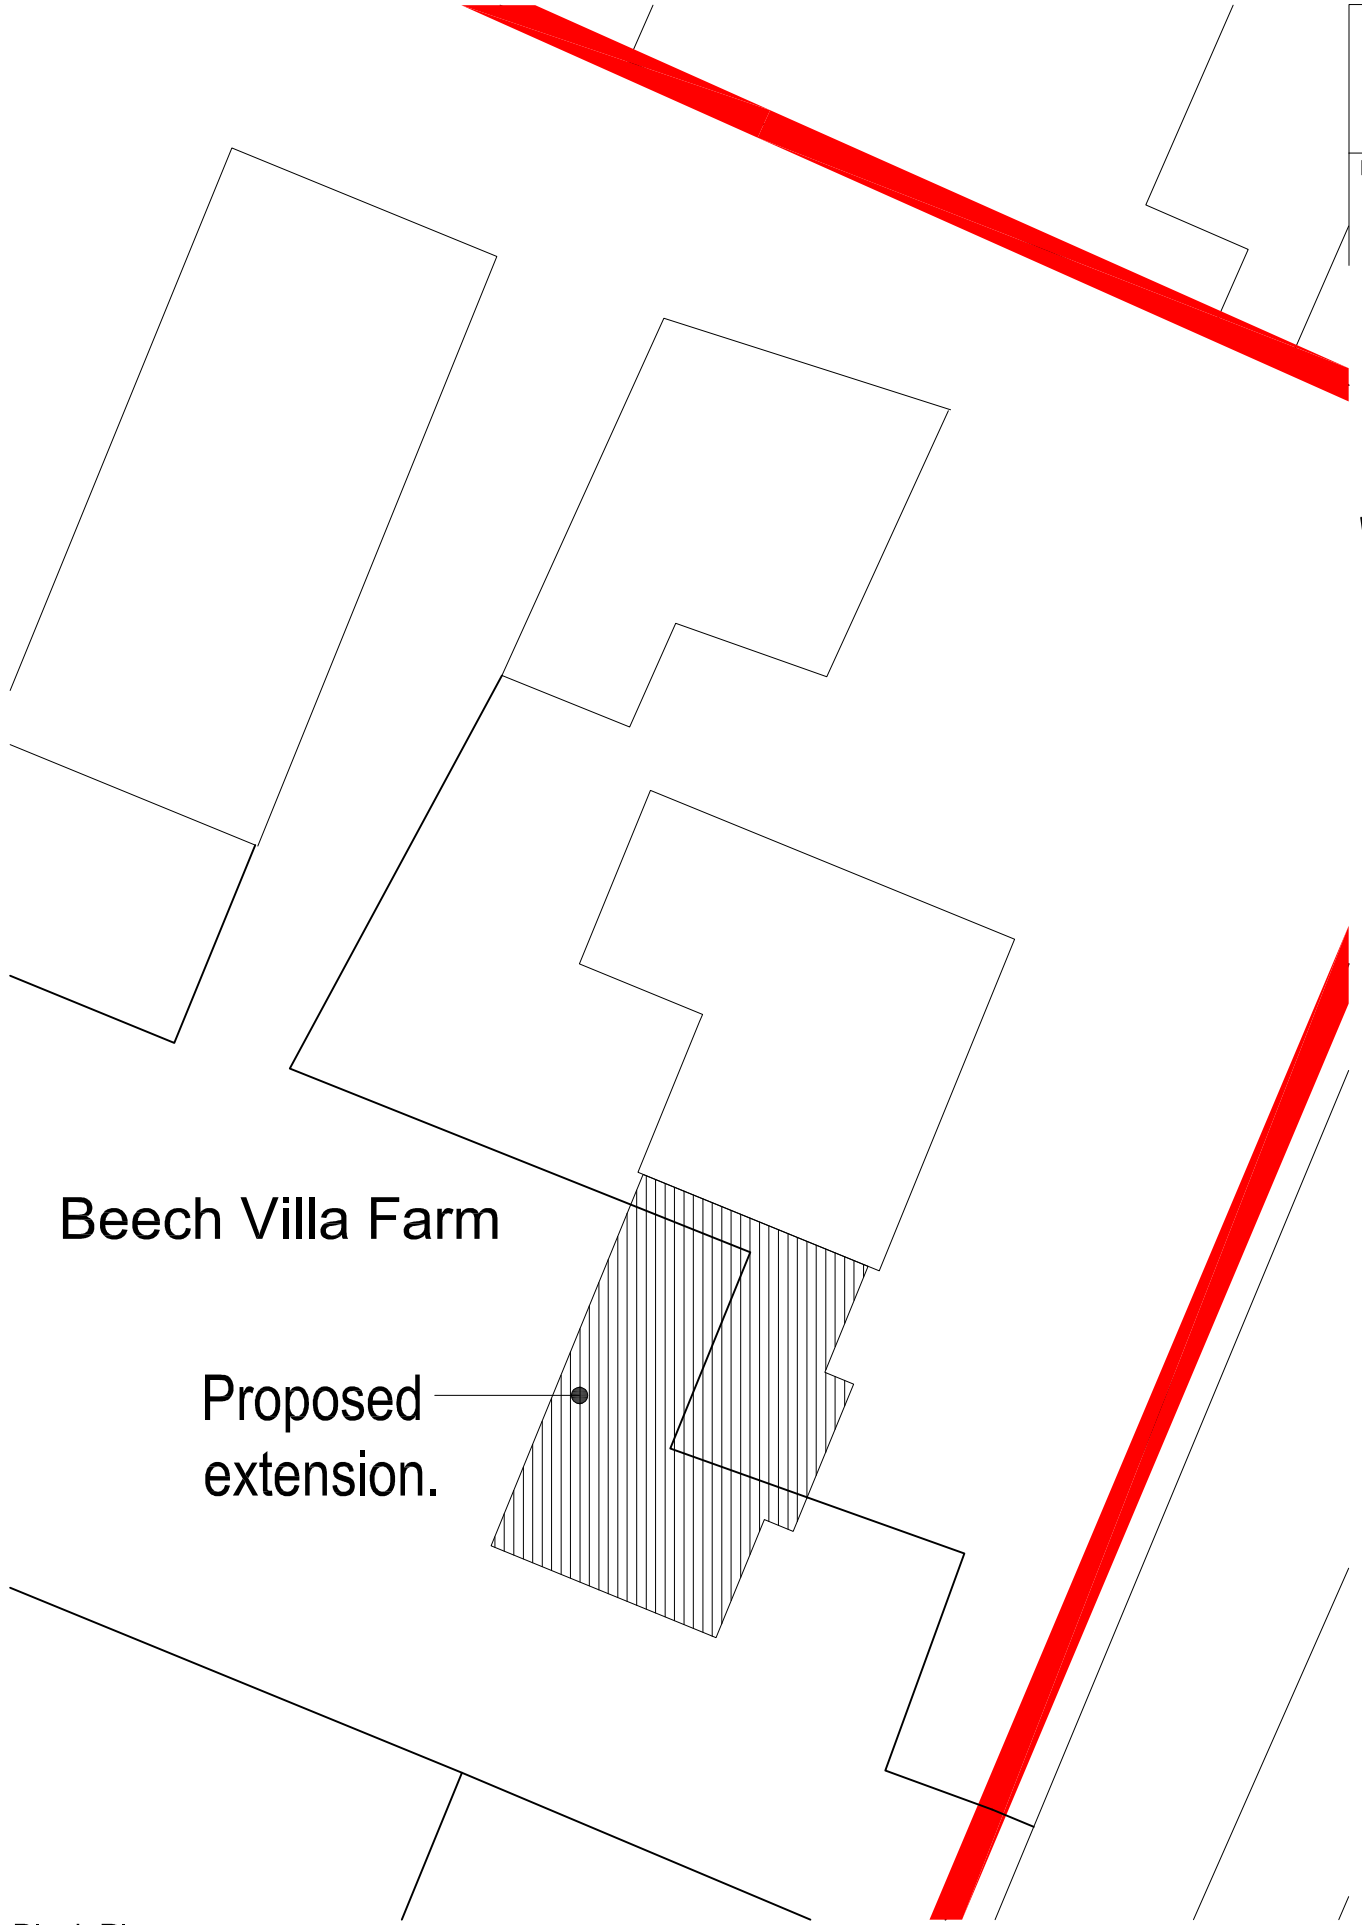

Block Plan

[Scale 1:200].

NOTES

ALL DIMENSIONS TO BE CHECKED ON SITE PRIOR TO CONSTRUCTION OR MANUFACTURE.

Rev	Comments	Date
A	Planning Department Amendments	22/07/2017
B	Scheme Amendments.	21/10/2017

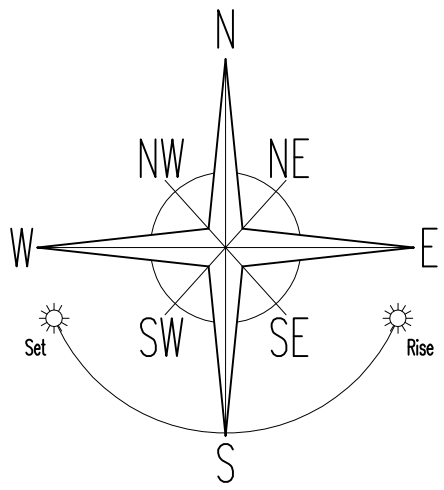

PROJECT

Erection of two storey side extension as part of works to provide living accommodation in the form of a Granny Flat, and Proposed Master Suite at first floor level @ Beech Villa Farm, Buxton Road, Blackshaw Moor Stoke-On-Trent ST13 8TW for Miss J Thompson.

DRAWING TITLE

Location Plan and Block Plan

STATUS

Planning Approval.

DRAWN	CHECKED	DRAWING NO.	REV.
*	*	1010_AS[0]02	B
SCALE @A3: As Shown			
DATE: 25/10/17.			