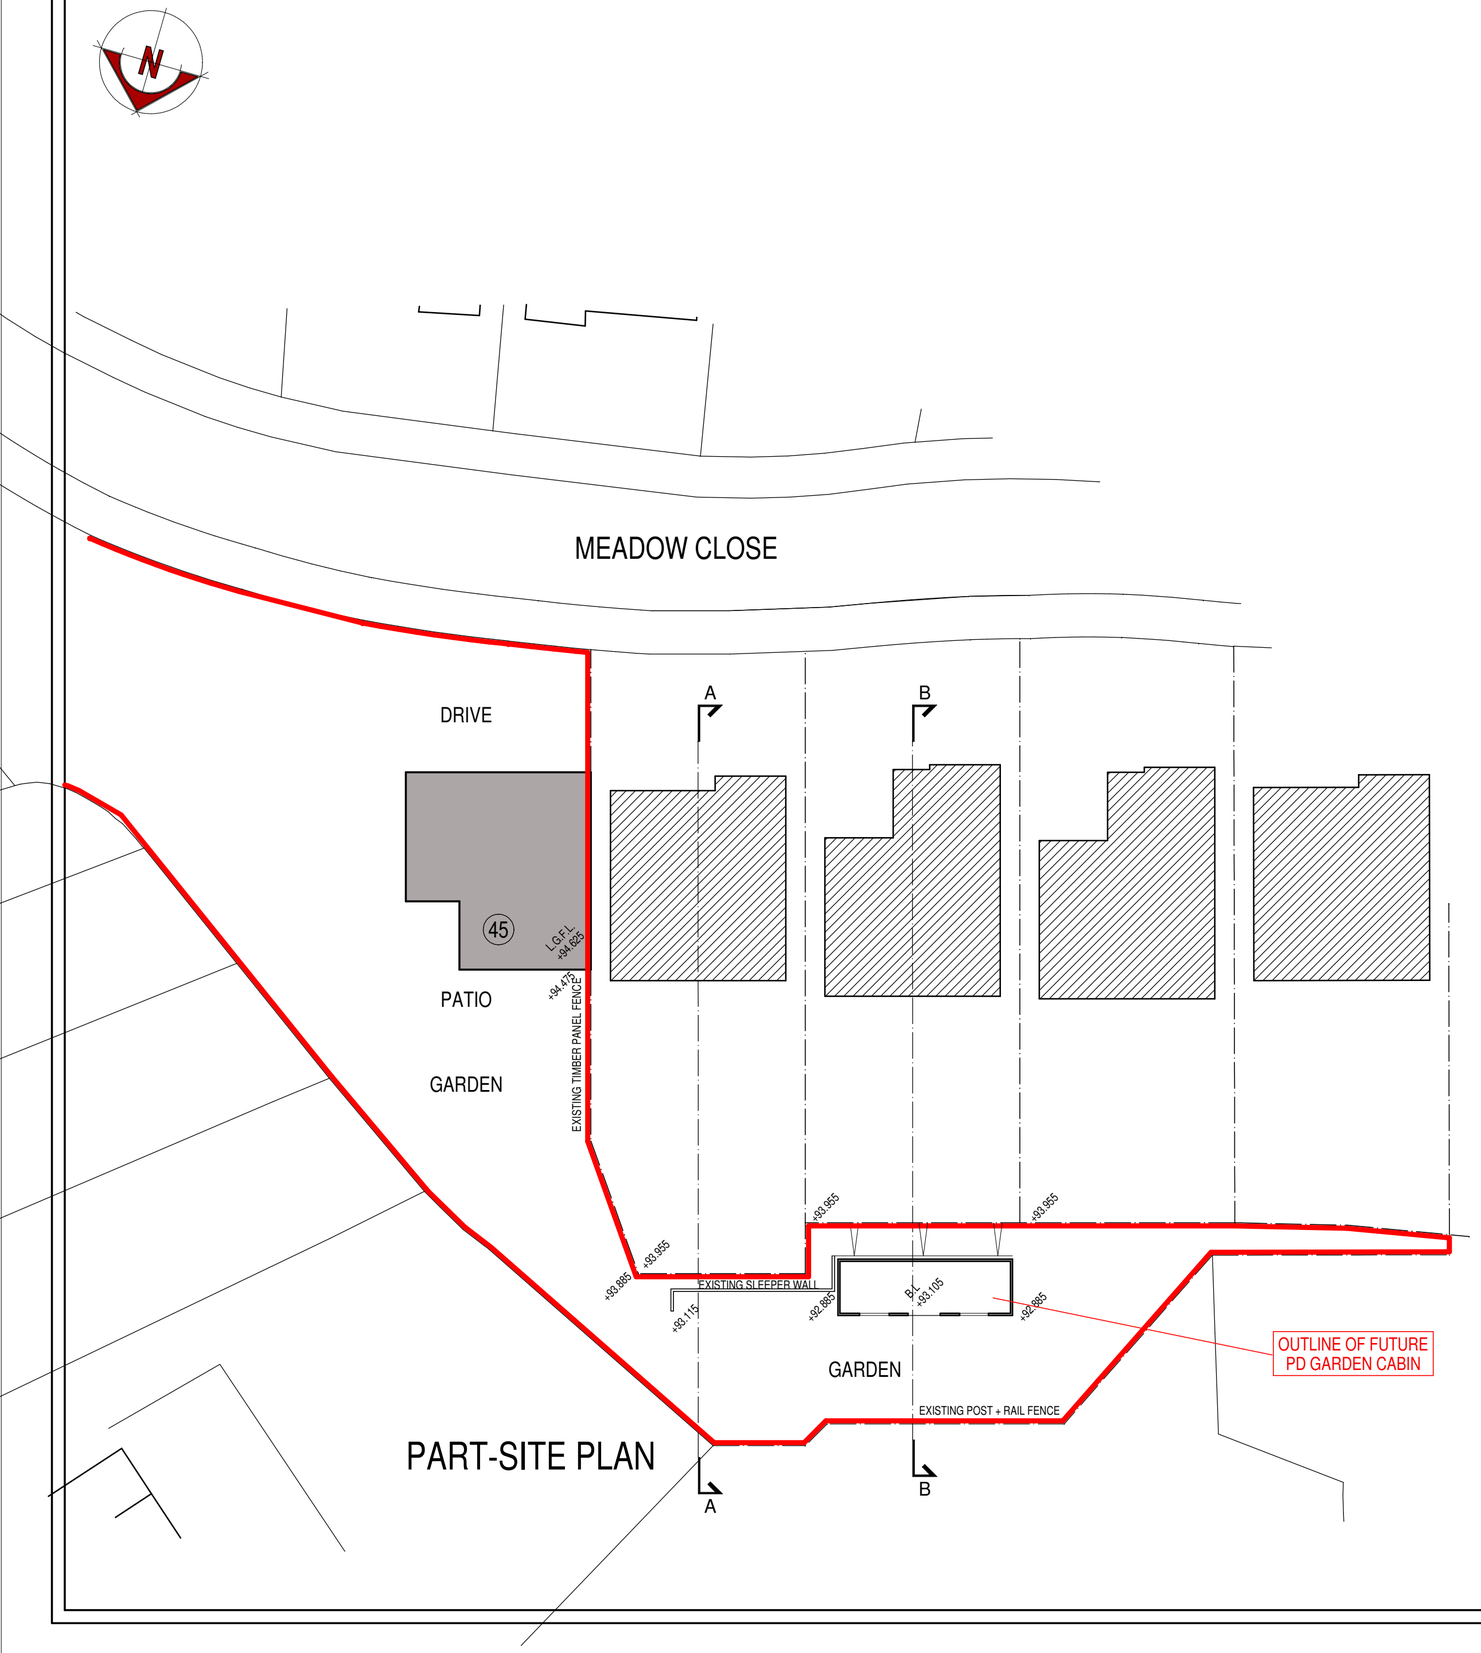

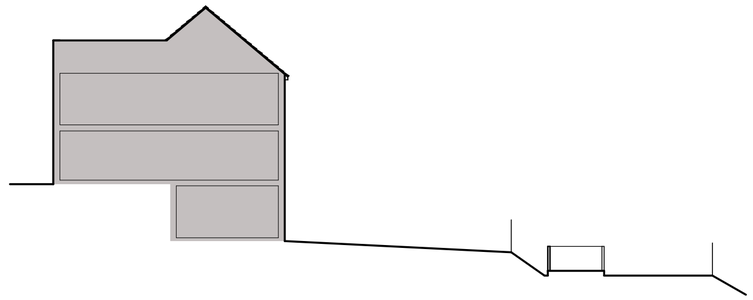

SECTION B:B

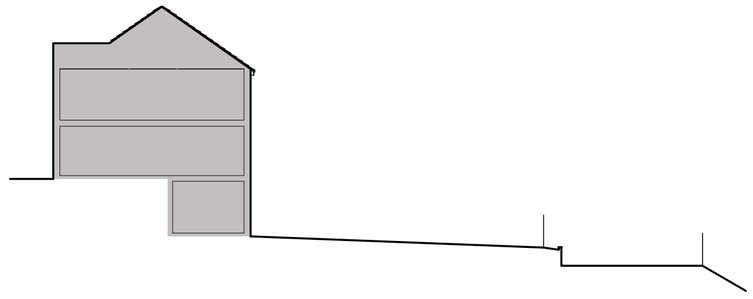

SECTION A:A

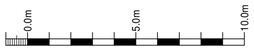

scale bar @ 1:200

Mr & Mrs Berrisford

REGULARISATION OF GROUND LEVELS INCLUDING INSTALLATION OF RETAINING WALL AT 45 MEADOW CLOSE, ASHBOURNE ROAD, LEEK, STAFFS.

EXISTING CONDITIONS
PART-SITE PLAN + SECTIONS

Date	Sheet	Scale
SEPT 2017	A2	1:200
Drg No.	Rev.	Drawn
2006-1419-34	-	NAW

SAMMONS Architectural LIMITED
Chartered Institute of Architectural Technologists Registered Practice
10 Cawdry Buildings, Fountain Street, Leek. ST13 6JP
Telephone: 01538 386002
E-mail: info@sammonsltd.co.uk
Web: www.sammonsltd.co.uk

This drawing is copyright.
All dimensions must be checked prior to commencement.