

EAST ELEVATION

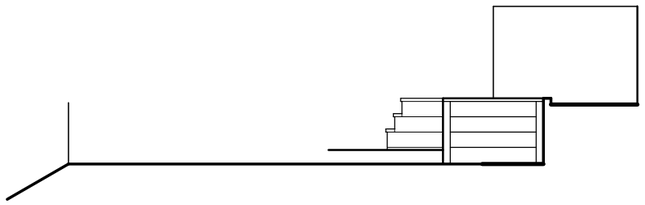

WEST ELEVATION

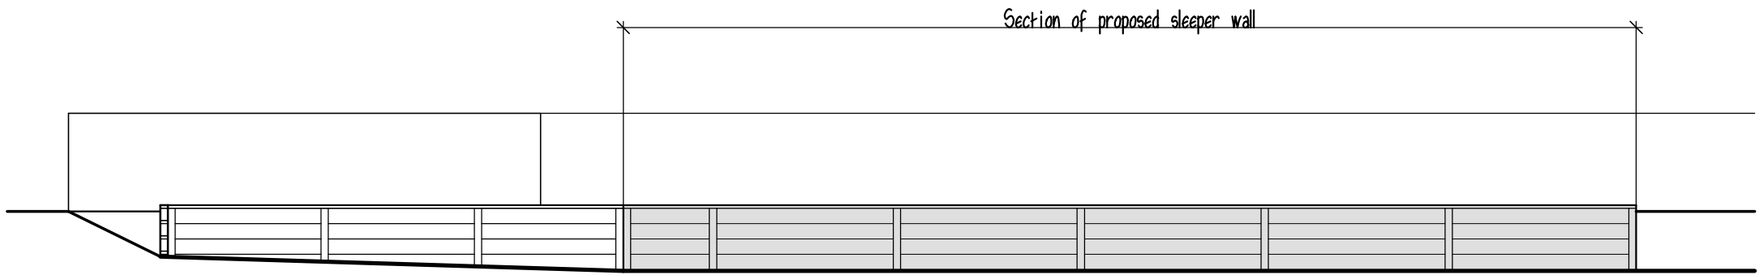

NORTH ELEVATION

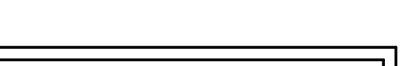

scale bar @ 1:100

Mr & Mrs Berrisford

REGULARISATION OF GROUND LEVELS INCLUDING INSTALLATION OF RETAINING WALL AT 45 MEADOW CLOSE, ASHBOURNE ROAD, LEEK, STAFFS.

PLANNING PROPOSAL

SLEEPER WALL ELEVATIONS

Date	Sheet	Scale
OCTOBER 2017	A3	1:100
Drg No.	Rev.	Drawn
2006-1419-35	-	NAW

SAMMONS Architectural LIMITED

Chartered Institute of Architectural Technologists Registered Practice

10 Cawdry Buildings, Fountain Street, Leek. ST13 6JP

Telephone: 01538 386002

E-mail: info@sammonsltd.co.uk

Web: www.sammonsltd.co.uk

This drawing is copyright.

All dimensions must be checked prior to commencement.