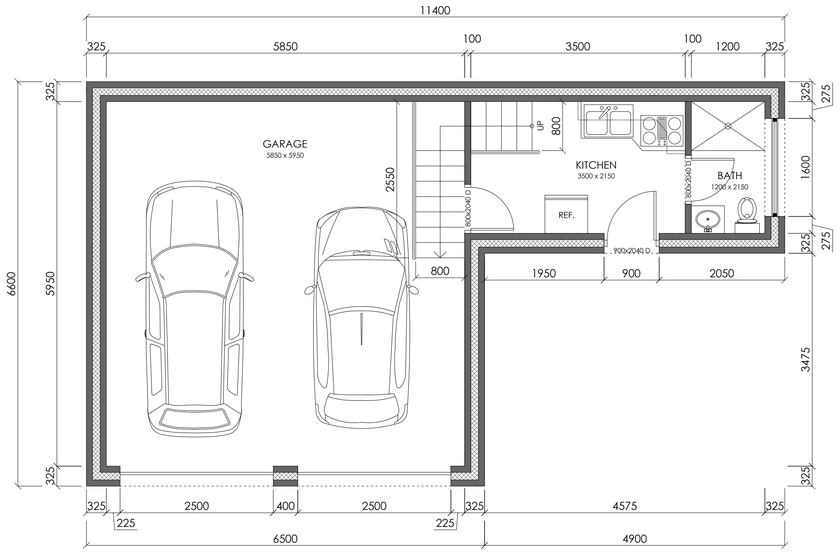

GROUND FLOOR PLAN

SCALE: 1:50

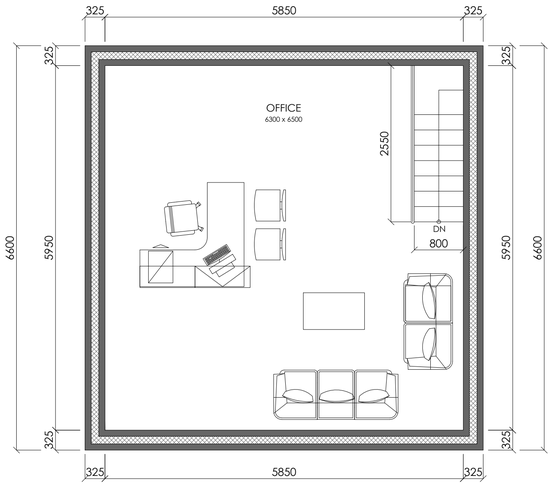

FIRST FLOOR PLAN

SCALE: 1:50

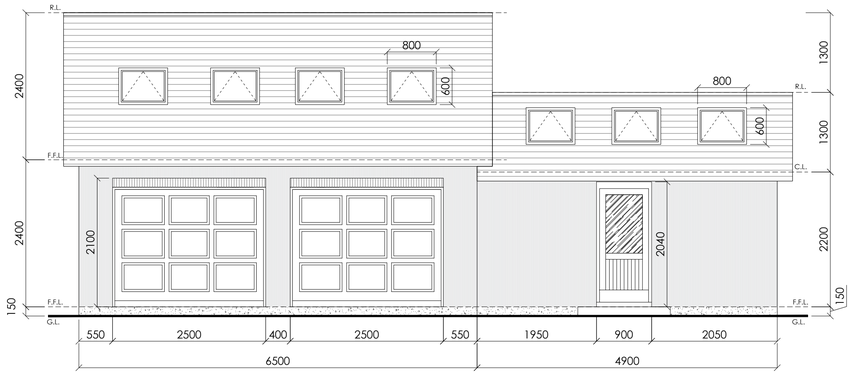

FRONT ELEVATION

SCALE: 1:50

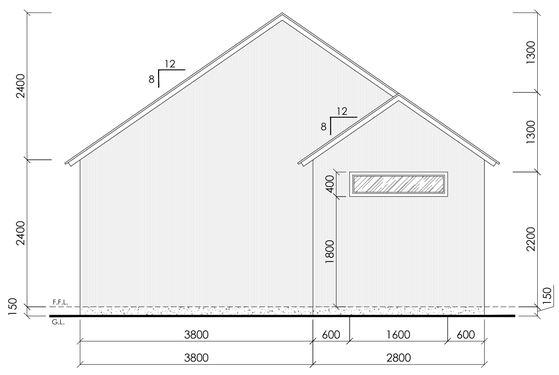

RIGHT ELEVATION

SCALE: 1:50

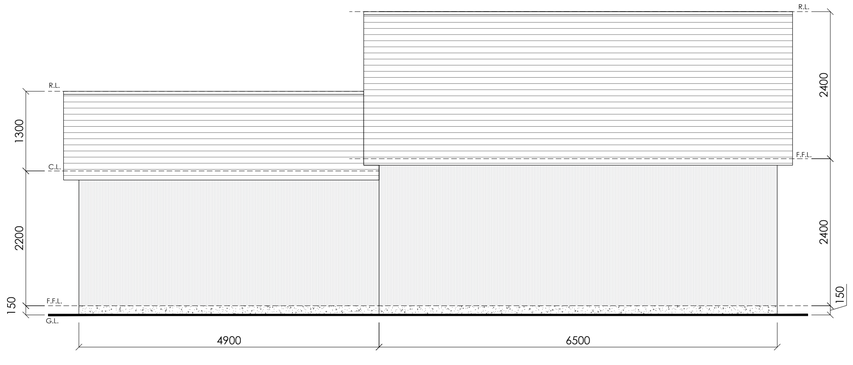

REAR ELEVATION

SCALE: 1:50

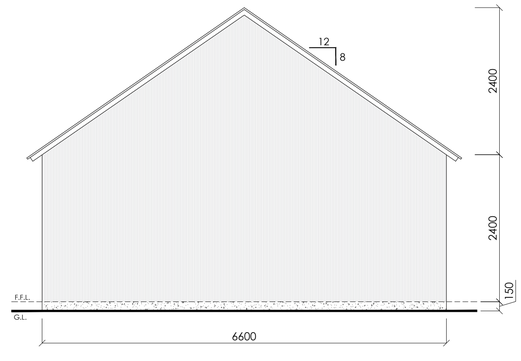

LEFT ELEVATION

SCALE: 1:50

REVISION TABLE

NUMBER	DATE	REVISED BY	DESCRIPTION

TITLE:
FLOOR PLANS
ELEVATIONS

DRAWINGS PROVIDED BY:

DATE:
OCT 30, 17

SCALE:
1:50 @ A1

SHEET NO:
A1