

First Floor Plan

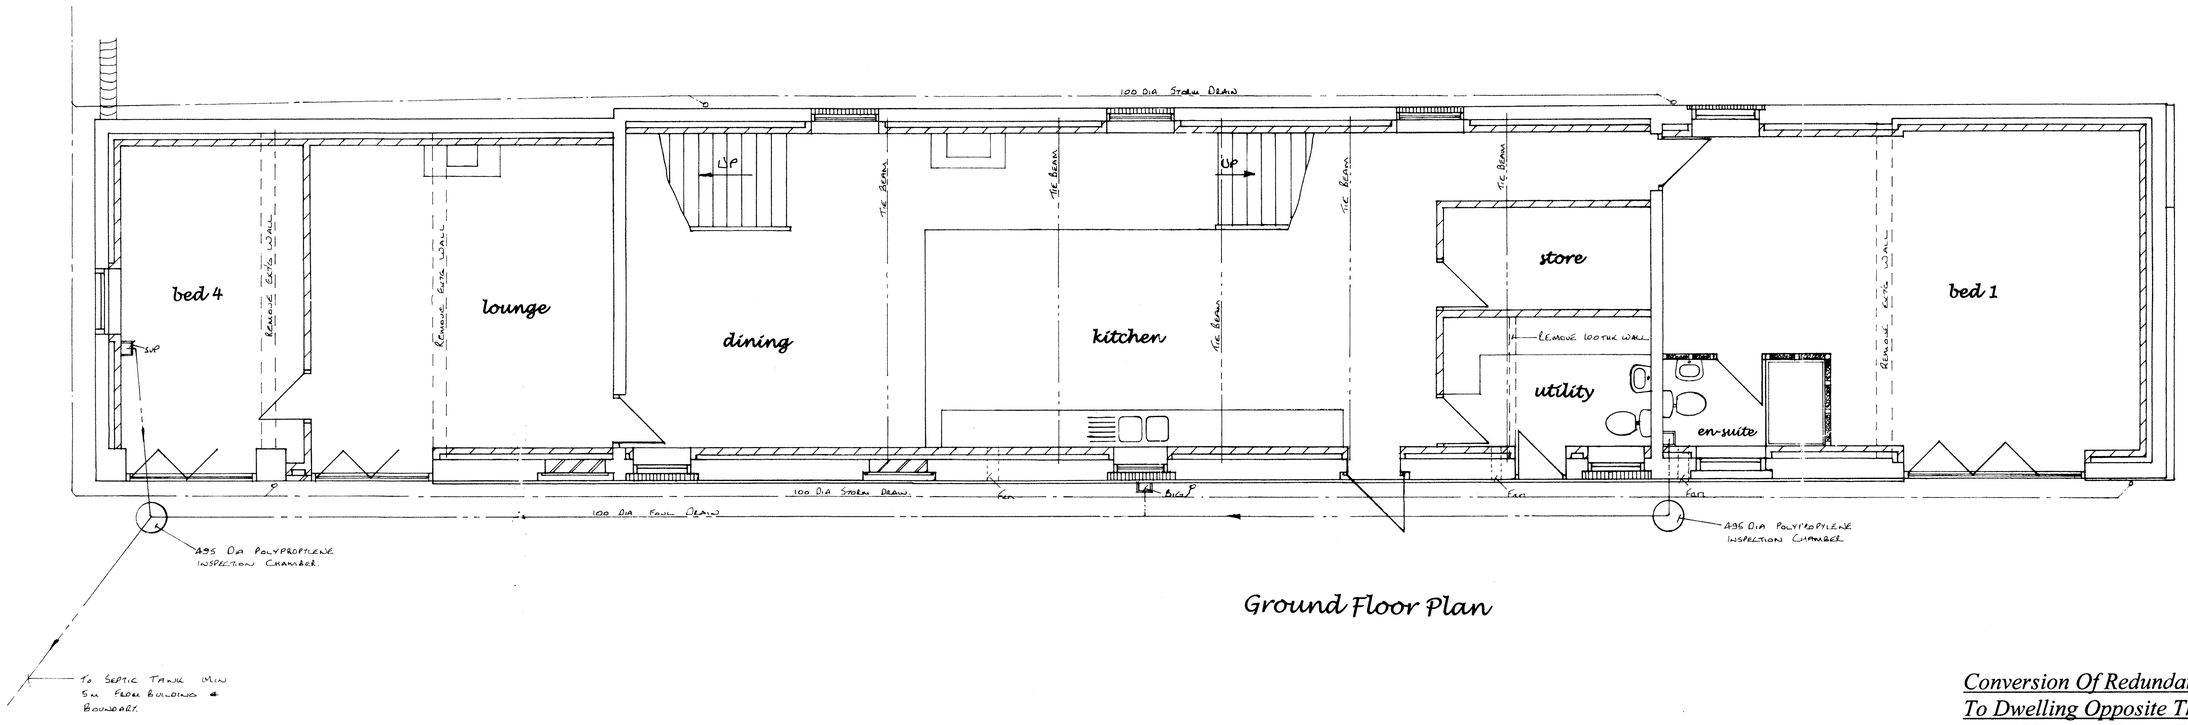

Ground Floor Plan

Conversion Of Redundant Cowshed And Barn To Dwelling Opposite The Draycott Arms Car Park, Uttoxeter Road, Draycott, Staffs Moorlands For Mr. G. Plant.

Drg No 165/61/1

Date :- May 3rd 2017.

Scale :- Floor Plans 1:-50.