

Side Elevation

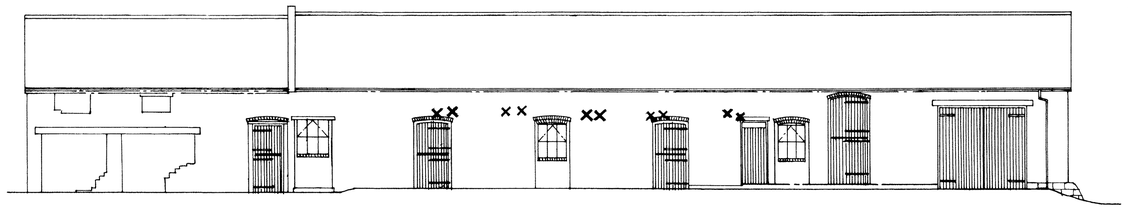

Front Elevation

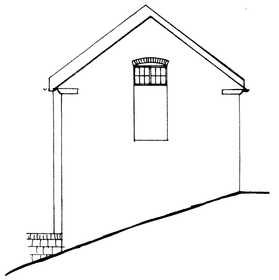

Side Elevation

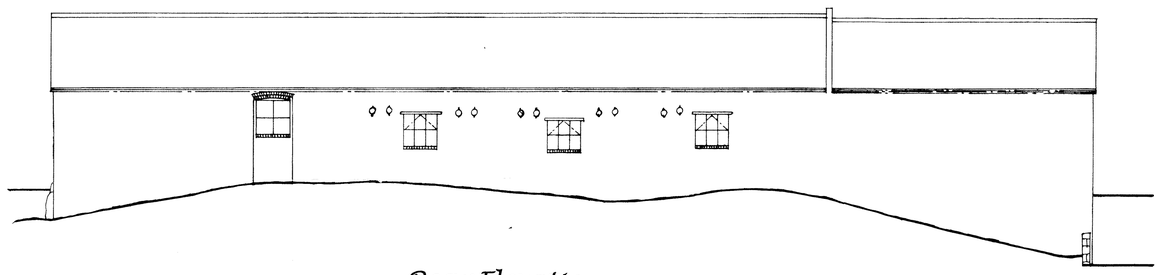

Rear Elevation (Roadside)

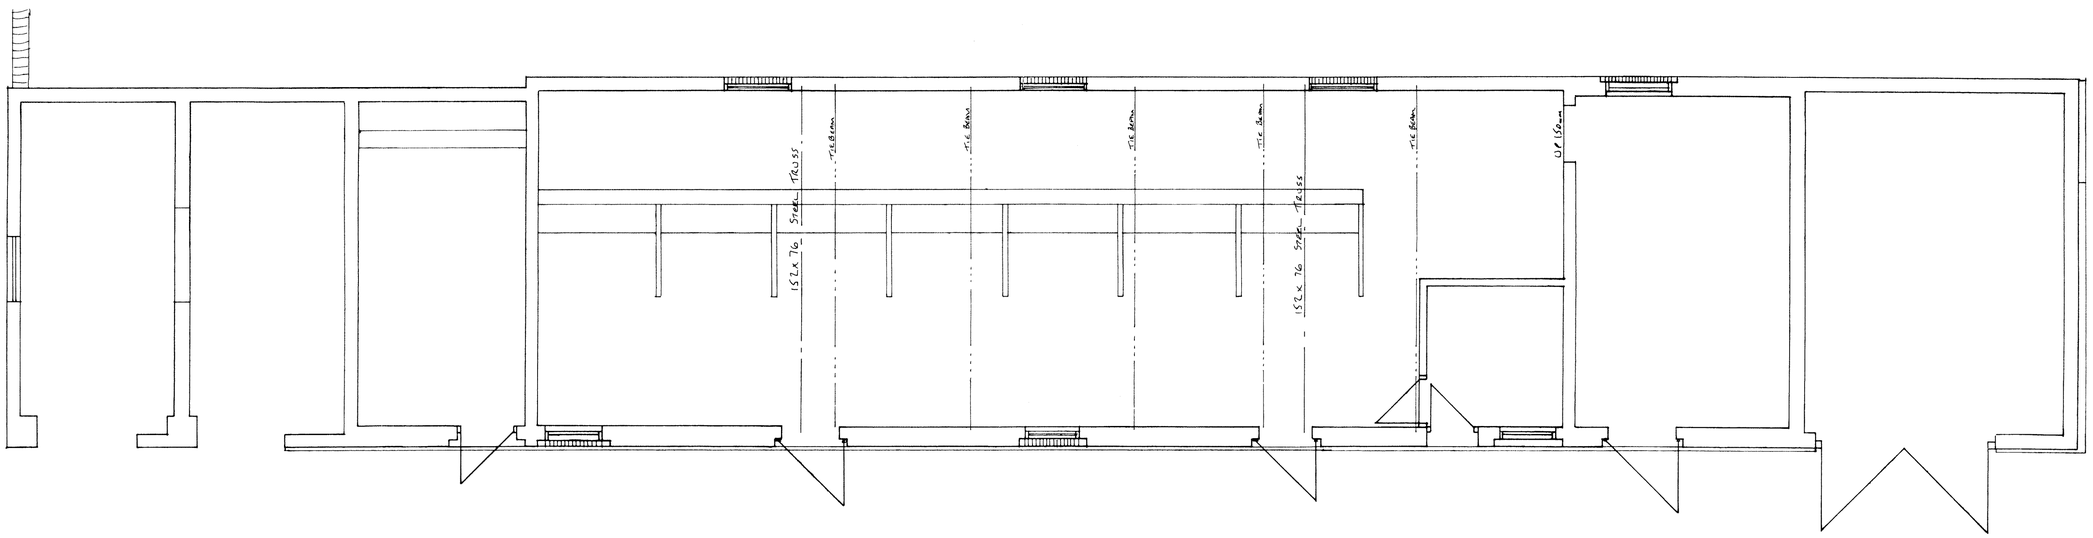

Ground Floor Plan

Existing Floor Plans And Elevations Of Redundant Cowshed And Barn Opposite The Draycott Arms Car Park, Uttoxeter Road, Draycott, Staffs Moorlands For Mr. G. Plant.

Drg No 165/61/3

Date :- February 24th 2017.

Scale :- Elevations 1:100, Floor Plans 1:-50.