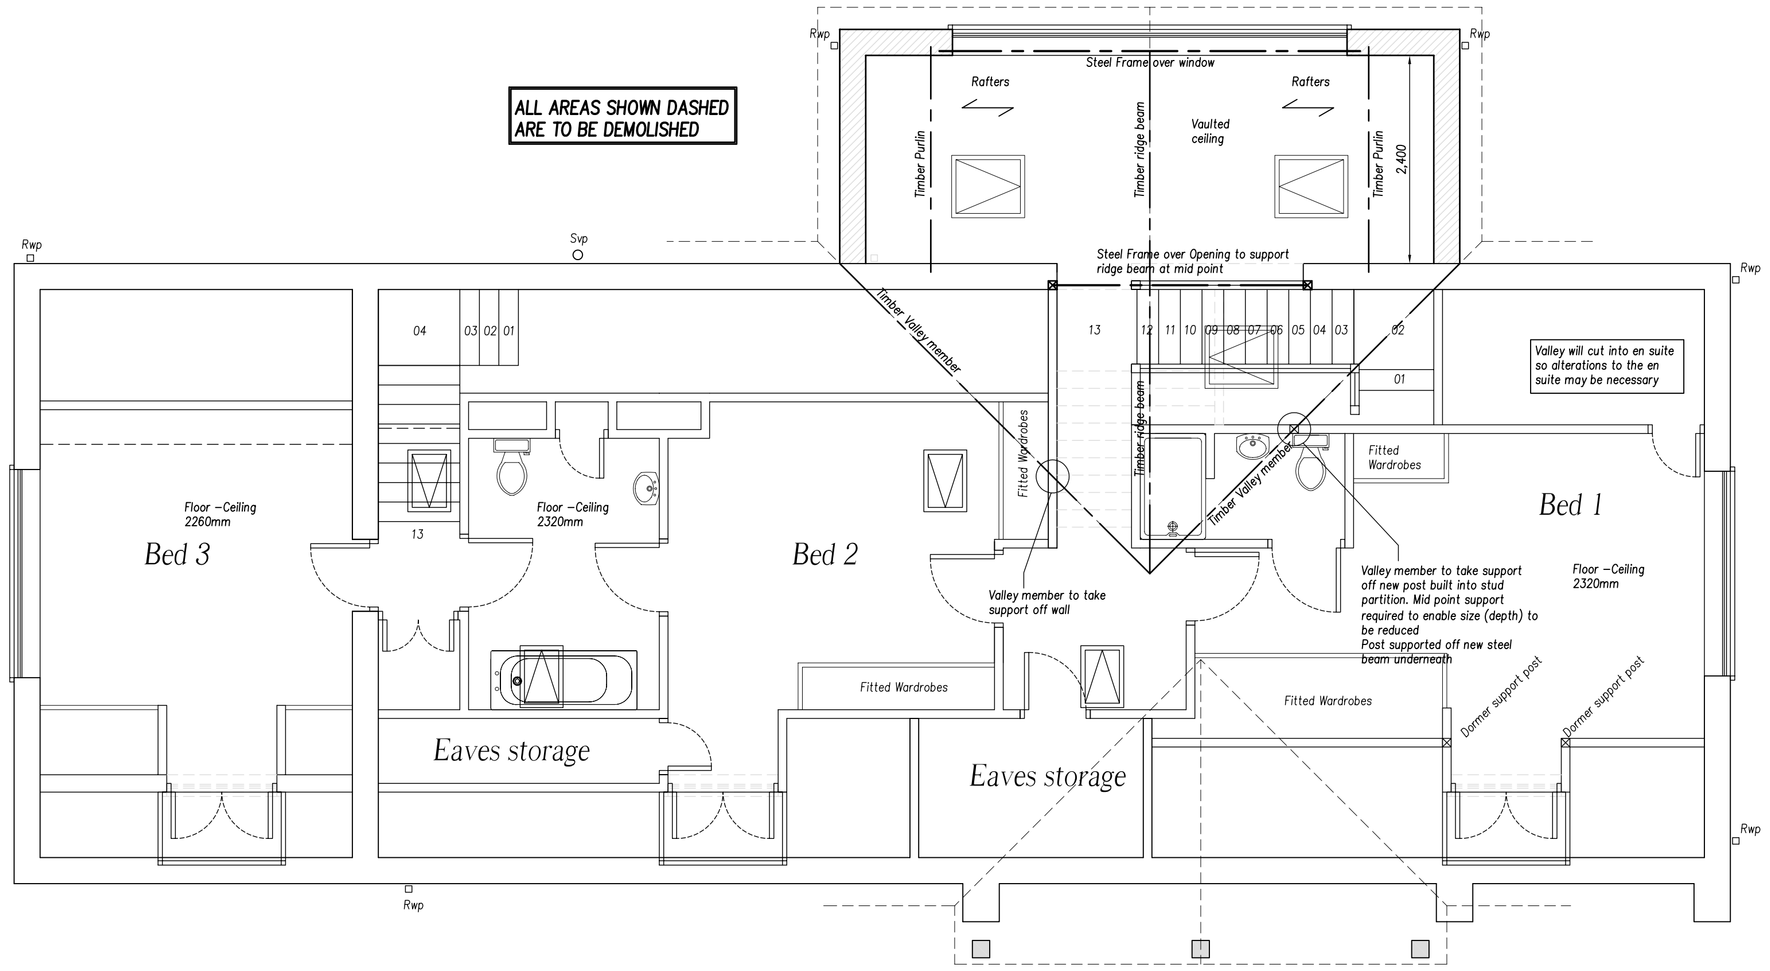

Proposed First Floor Plan

Scale 1:50

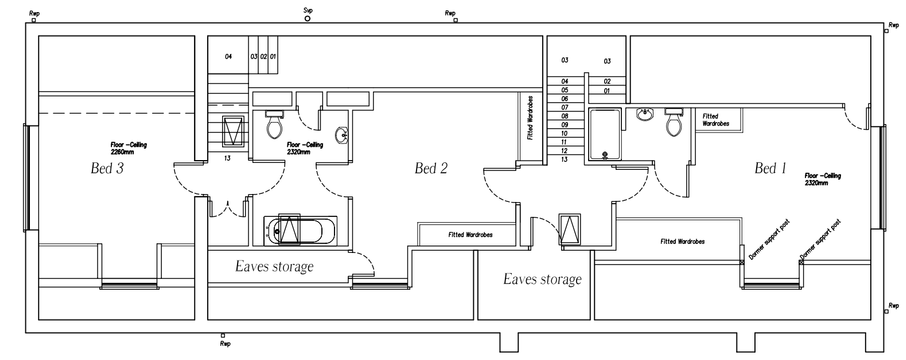

Existing First Floor Plan

Scale 1:100

The contractor is to check and verify all building and site dimensions, levels and service locations before work commences.

Materials and workmanship are to comply with current british standards, british standards code of practice, building regulations and building standards.

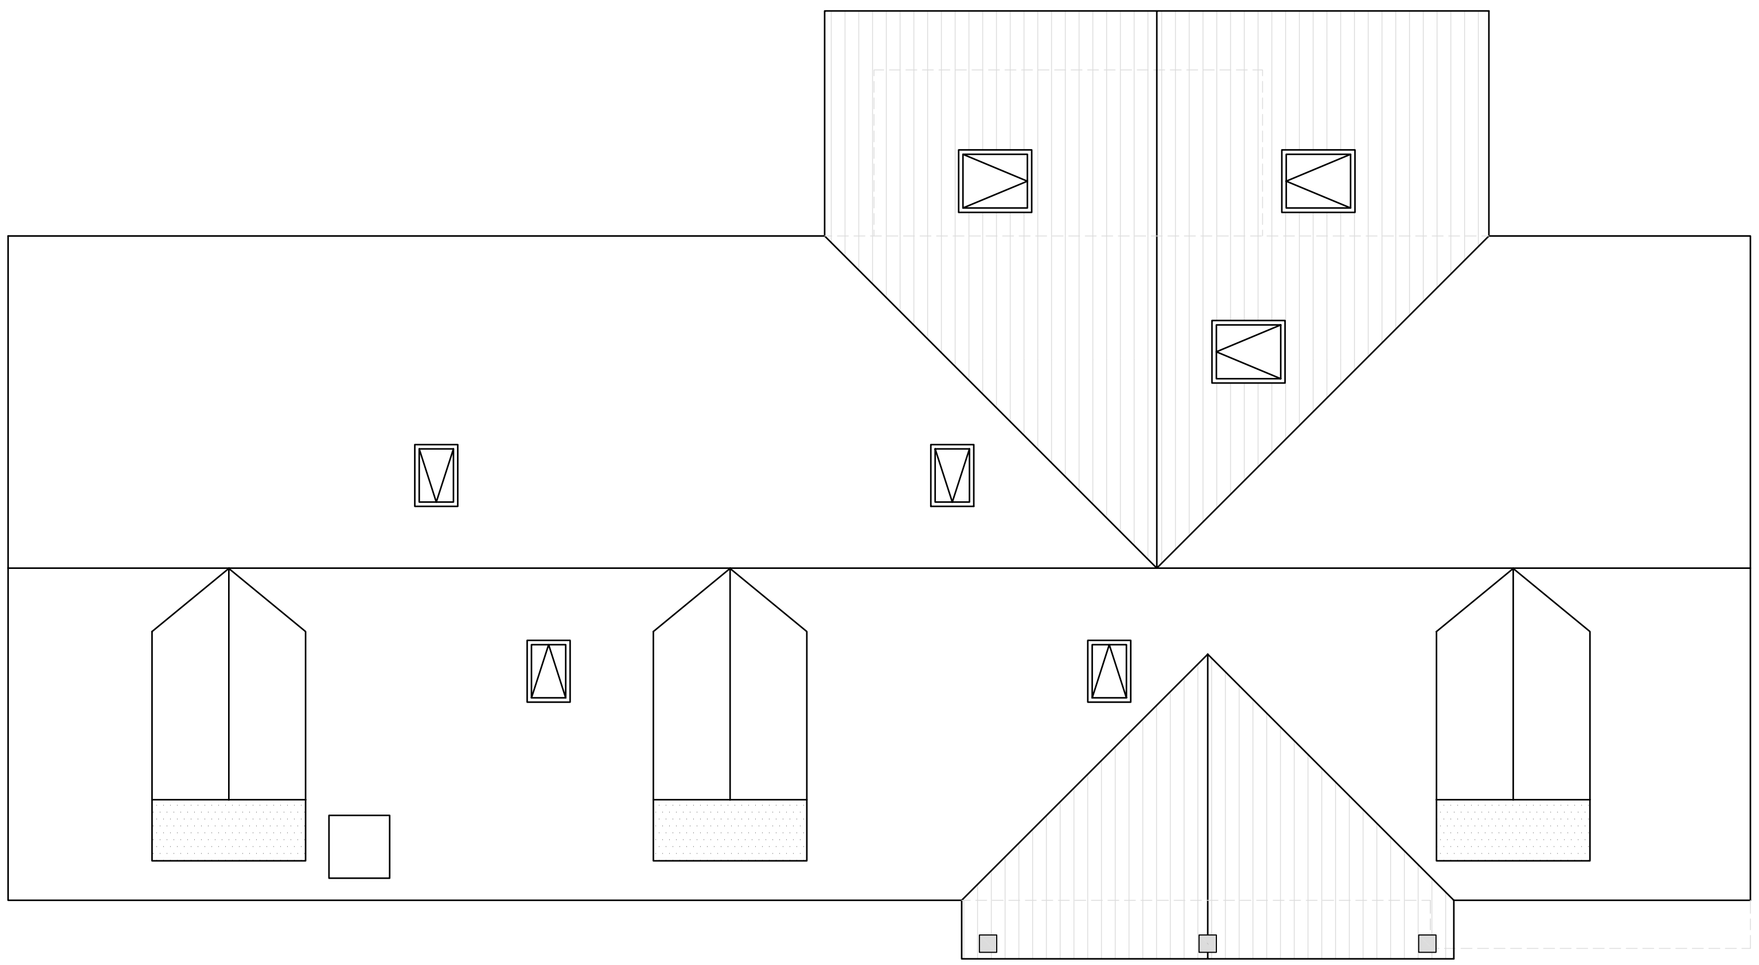

Proposed Roof Plan

Scale 1:50

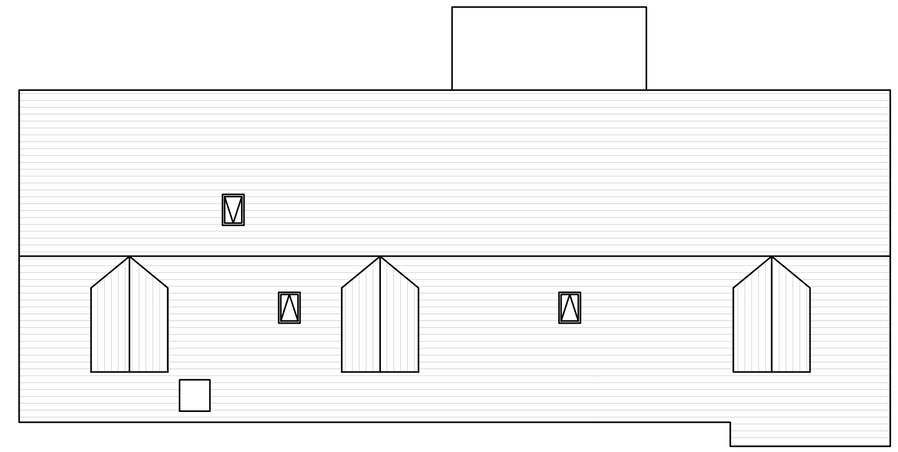

Existing Roof Plan

Scale 1:100

Drainage works to be confirmed on site. Contractor to establish existing depth and location of drains.
Please note on shared drains are adopted and the client / contractor is to check with Severn Trent their requirements on building close to over existing sewers

THIS DRAWING HAS BEEN PREPARED FOR THE PURPOSE OF OBTAINING PLANNING APPROVAL ONLY

Revision	Details of Amendments

Proposed Development

Proposed Alterations and modifications to Cragside, Cowall Moor Lane, Lask Edge Leek, Staffordshire ST13 8QN

Drawing Title

Existing and Proposed First Floor Layouts & Roof Layouts

Date	Scale @ A1	Sheet
August 17	1:50, 100	2 of 4

Applicants Name & Address

Mr and Mrs Burgin
Cragside, Cowall Moor Lane,
Lask Edge, Leek, Staffordshire
ST13 8QN
Tel Nos M 07833 472784
H 01782 503684