


THIS DRAWING HAS BEEN PREPARED FOR THE PURPOSE OF OBTAINING PLANNING APPROVAL ONLY


Proposed Front Elevation

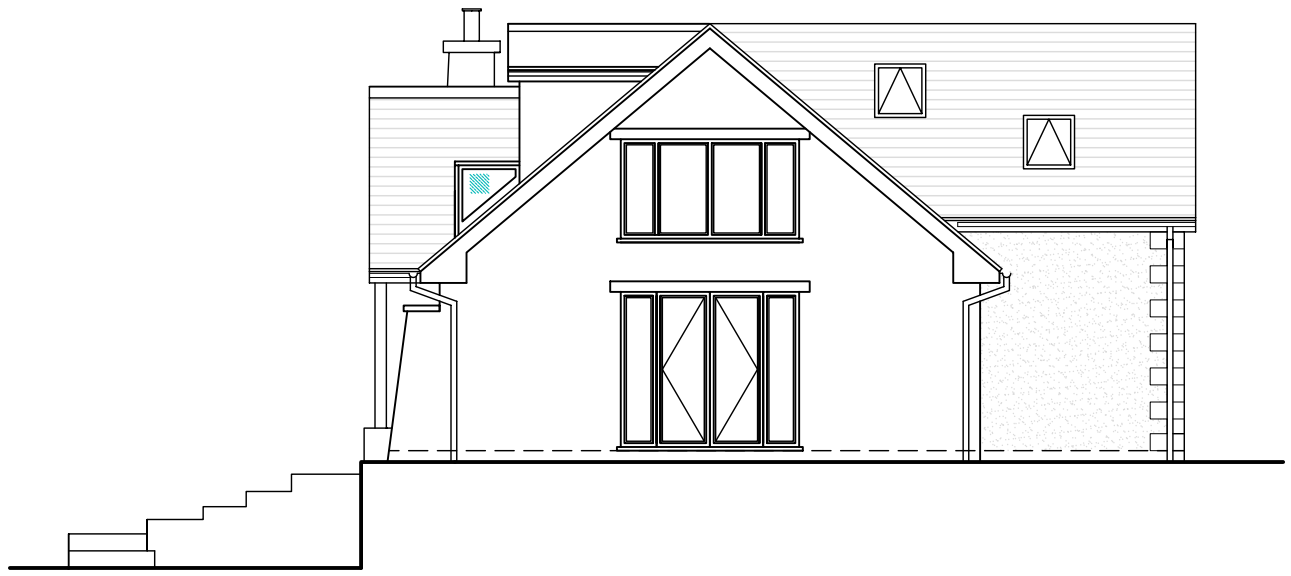

Proposed Side Elevation



Proposed Side Elevation

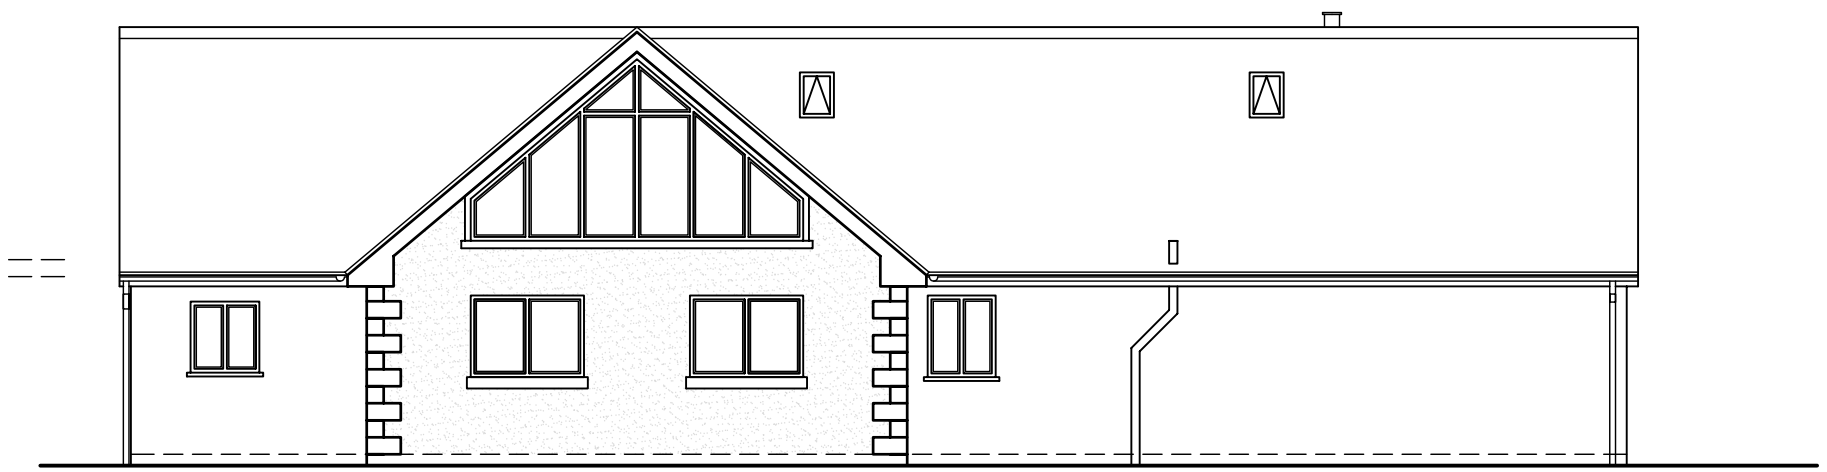

Proposed Rear Elevation

Revision	Details of Amendments

Proposed Development

Proposed Alterations and modifications to Cragside, Cowall Moor Lane, Lask Edge Leek, Staffordshire ST13 8QN

Drawing Title

Proposed Elevations

Applicants Name & Address

Mr and Mrs Burgin
Cragside, Cowall Moor Lane, Lask Edge, Leek, Staffordshire ST13 8QN
Tel Nos M 07833 472784
H 01782 503684

Date	Scale @ A3	Sheet
August 17	1:100	4 of 4