
**ROB***ert* L. **FORD**

*private architectural practitioner and rural development consultant*

**PARKSIDE PARK ROAD LEEK STAFFORDSHIRE ST13 8JT**

roblford@btopenworld.com / 01538 398290 / 07969 68 68 86


DARK COLOURED PROFILED FIBRE CEMENT SHEETING TO ROOF WITH IN LINE ROOFLIGHTS AND TO GABLE APEX

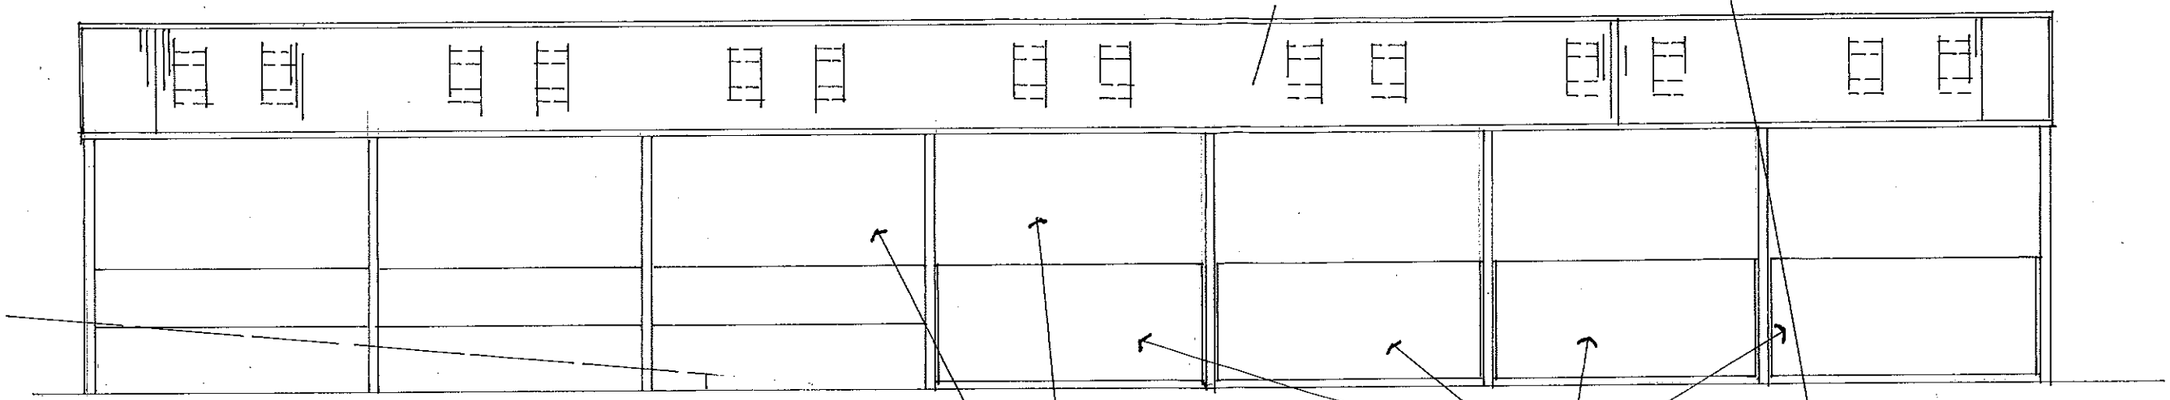


GALV. STEEL SHEETED GATES

**SOUTH**

OPEN WITH DRAWN DOWN GREEN COLOURED WIND BLINDS

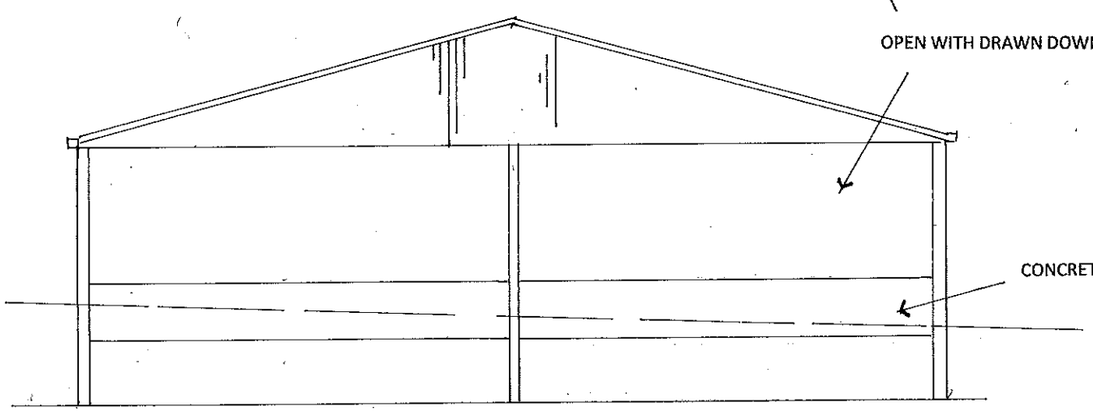

CONCRETE PANELS

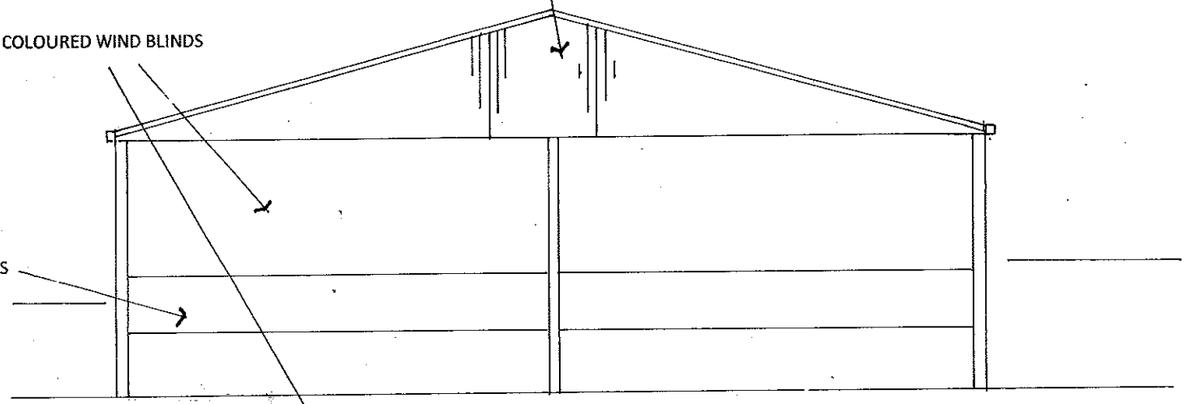


CONCRETE PANELS

**WEST**

**EAST**


DARK COLOURED PROFILED FIBRE CEMENT SHEETING TO ROOF WITH IN LINE ROOFLIGHTS AND TO GABLE APEX

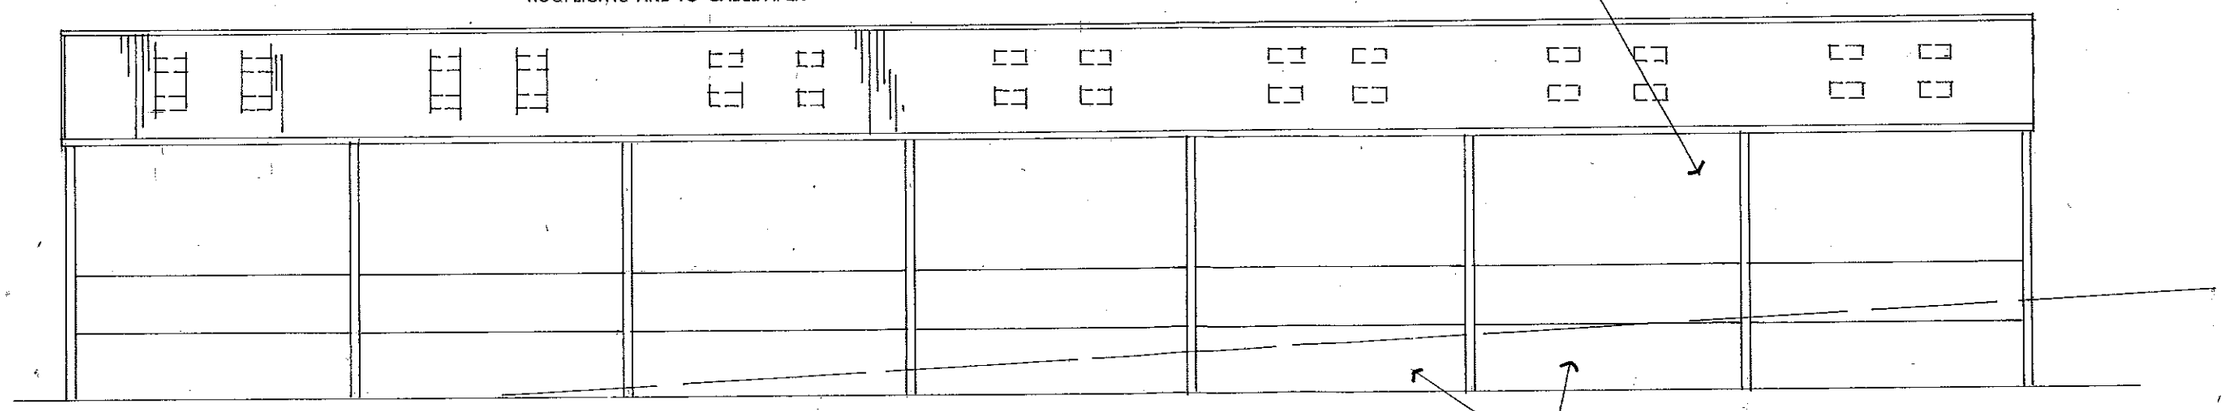

CONCRETE PANELS

**NORTH**

**1 METRE X 5 METRES AT 1:100 SCALE**

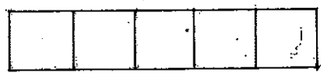

DRAWING NO. **CBC 04 ELEVATIONS** SCALE 1:100 IF PRINTED A3 FULL PAGE

PROPOSED AGRICULTURAL BUILDING FOR THE STORAGE OF ROAD DELIVERED BIG BALES OF BEDDING STRAW , FEED STRAW AND HAY AND FOR THE GATHERING OF CATTLE AT **CHURNET GRANGE FARM** CHEDDLETON LANE CHEDDLETON ST13 7EP

08 2017