
ROBert L **FORD**

private architectural practitioner and rural development consultant

PARKSIDE PARK ROAD LEEK STAFFORDSHIRE ST13 8JT

robiford@btopenworld.com / 01538 398290 / 07969 68 68 86

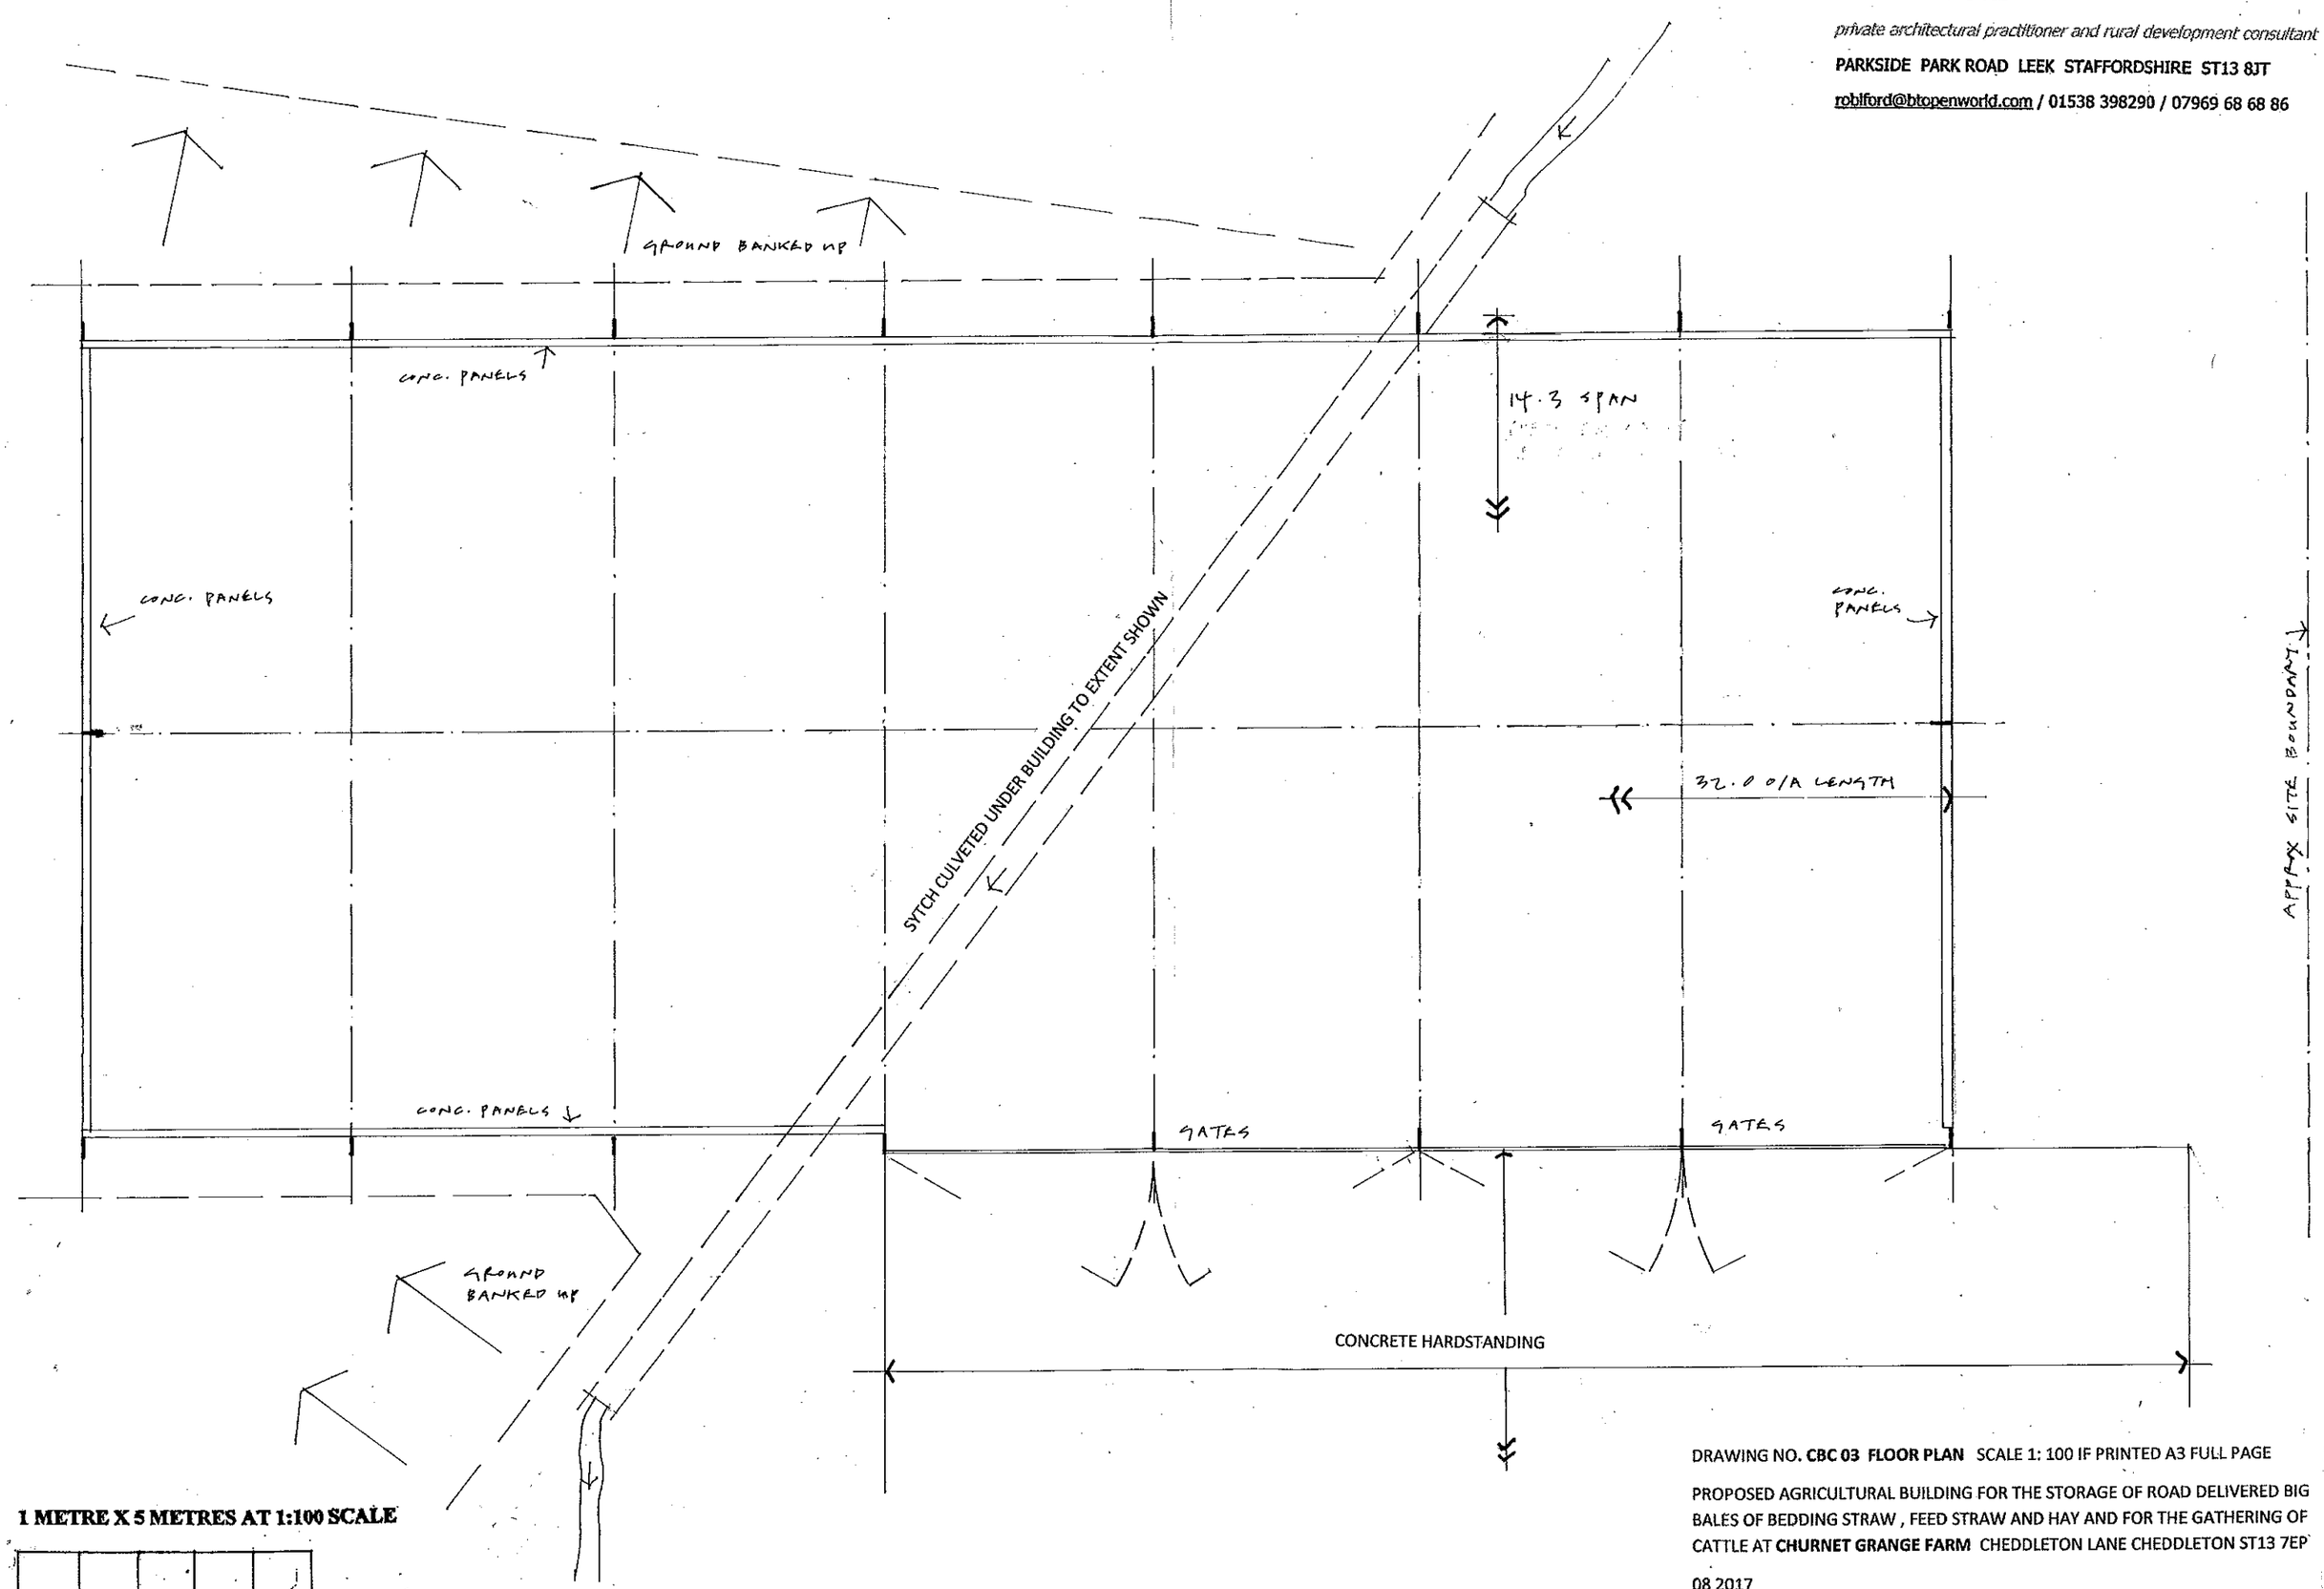

1 METRE X 5 METRES AT 1:100 SCALE

DRAWING NO. **CBC 03 FLOOR PLAN** SCALE 1: 100 IF PRINTED A3 FULL PAGE

PROPOSED AGRICULTURAL BUILDING FOR THE STORAGE OF ROAD DELIVERED BIG BALES OF BEDDING STRAW , FEED STRAW AND HAY AND FOR THE GATHERING OF CATTLE AT **CHURNET GRANGE FARM** CHEDDLETON LANE CHEDDLETON ST13 7EP

08 2017