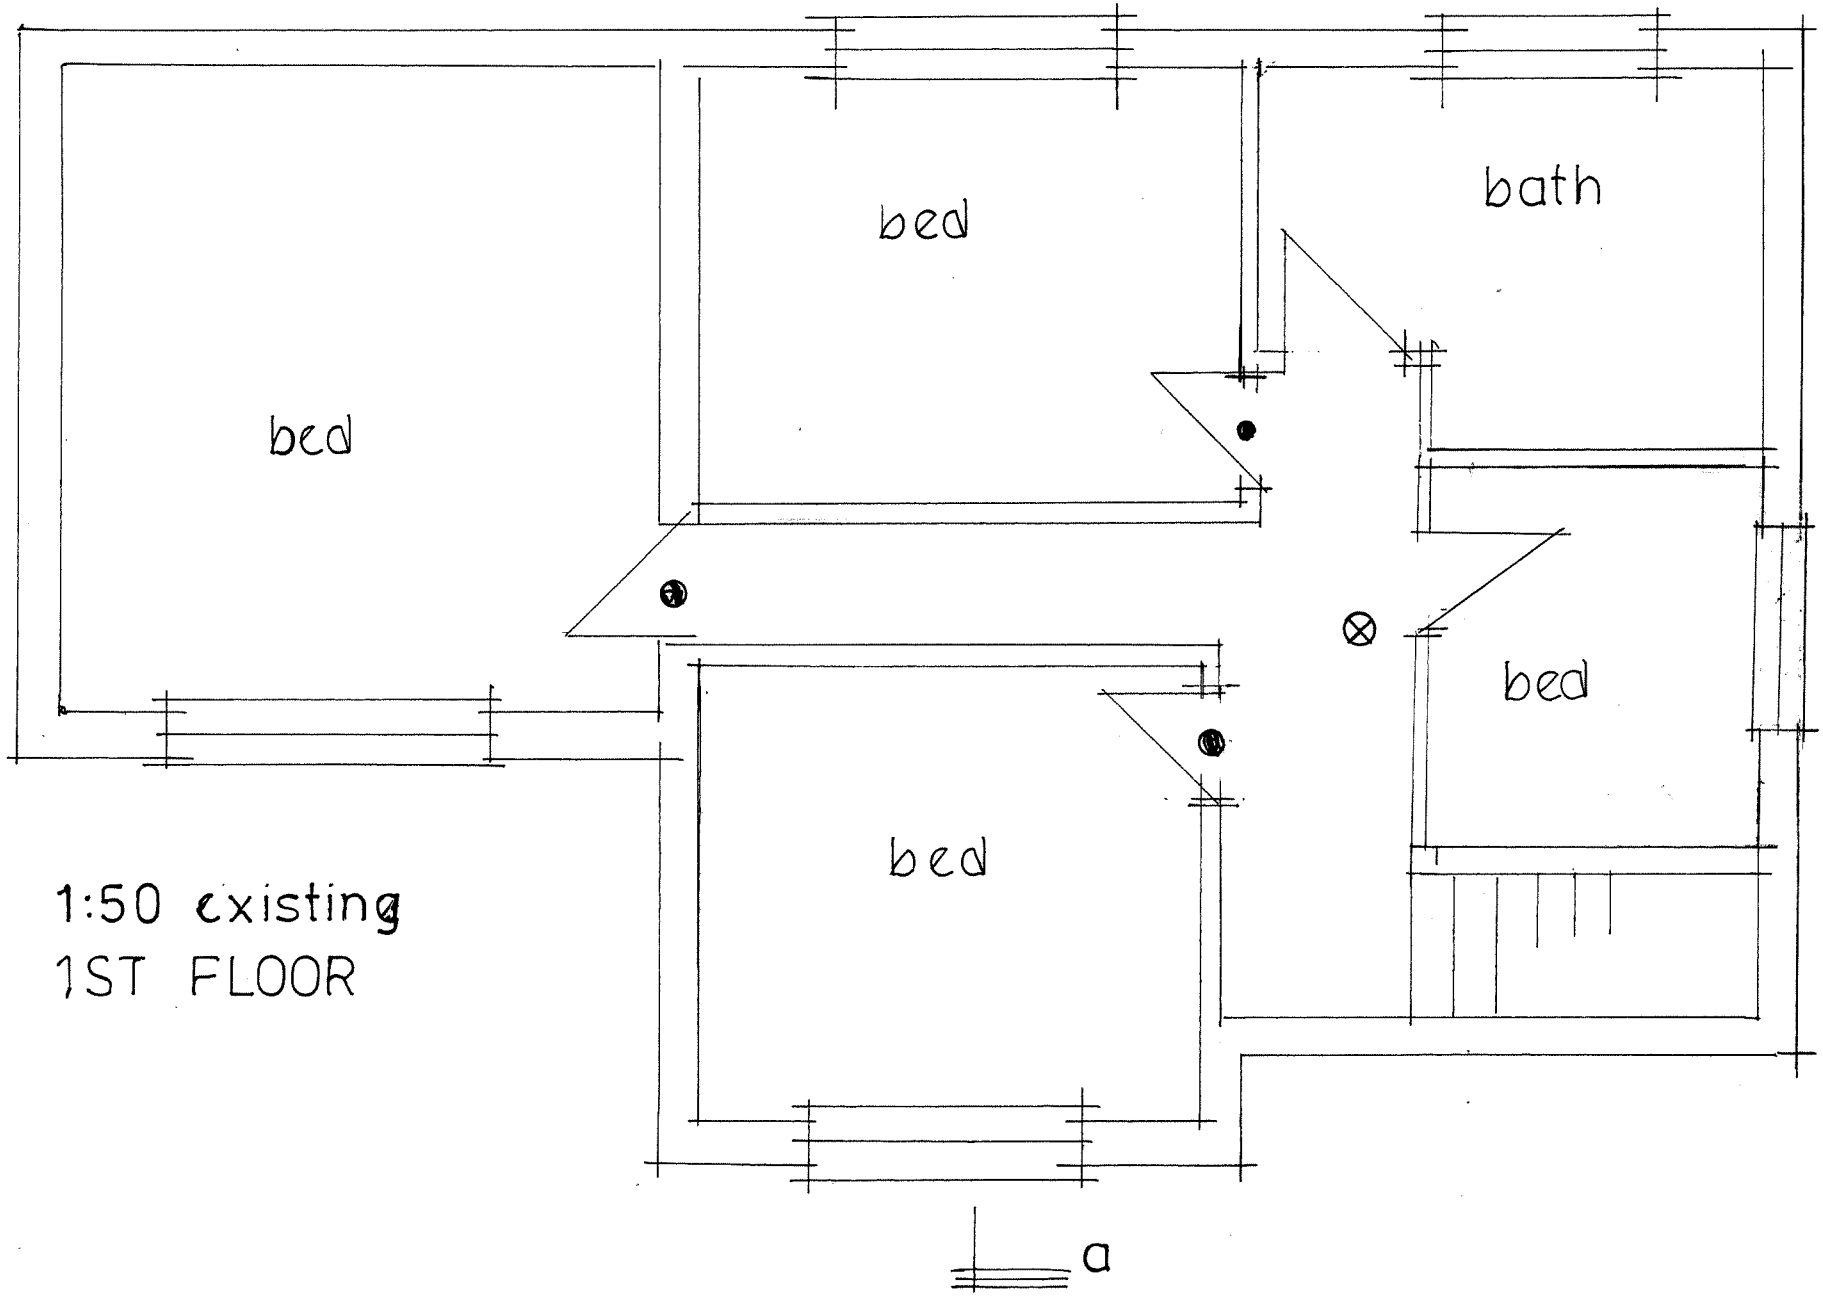


1:50 existing
1ST FLOOR