
ROB*ert* L **FORD**

private architectural practitioner and rural development consultant

PARKSIDE PARK ROAD LEEK STAFFORDSHIRE ST13 8JT

roblford@btopenworld.com / 01538 398290 / 07969 68 68 86

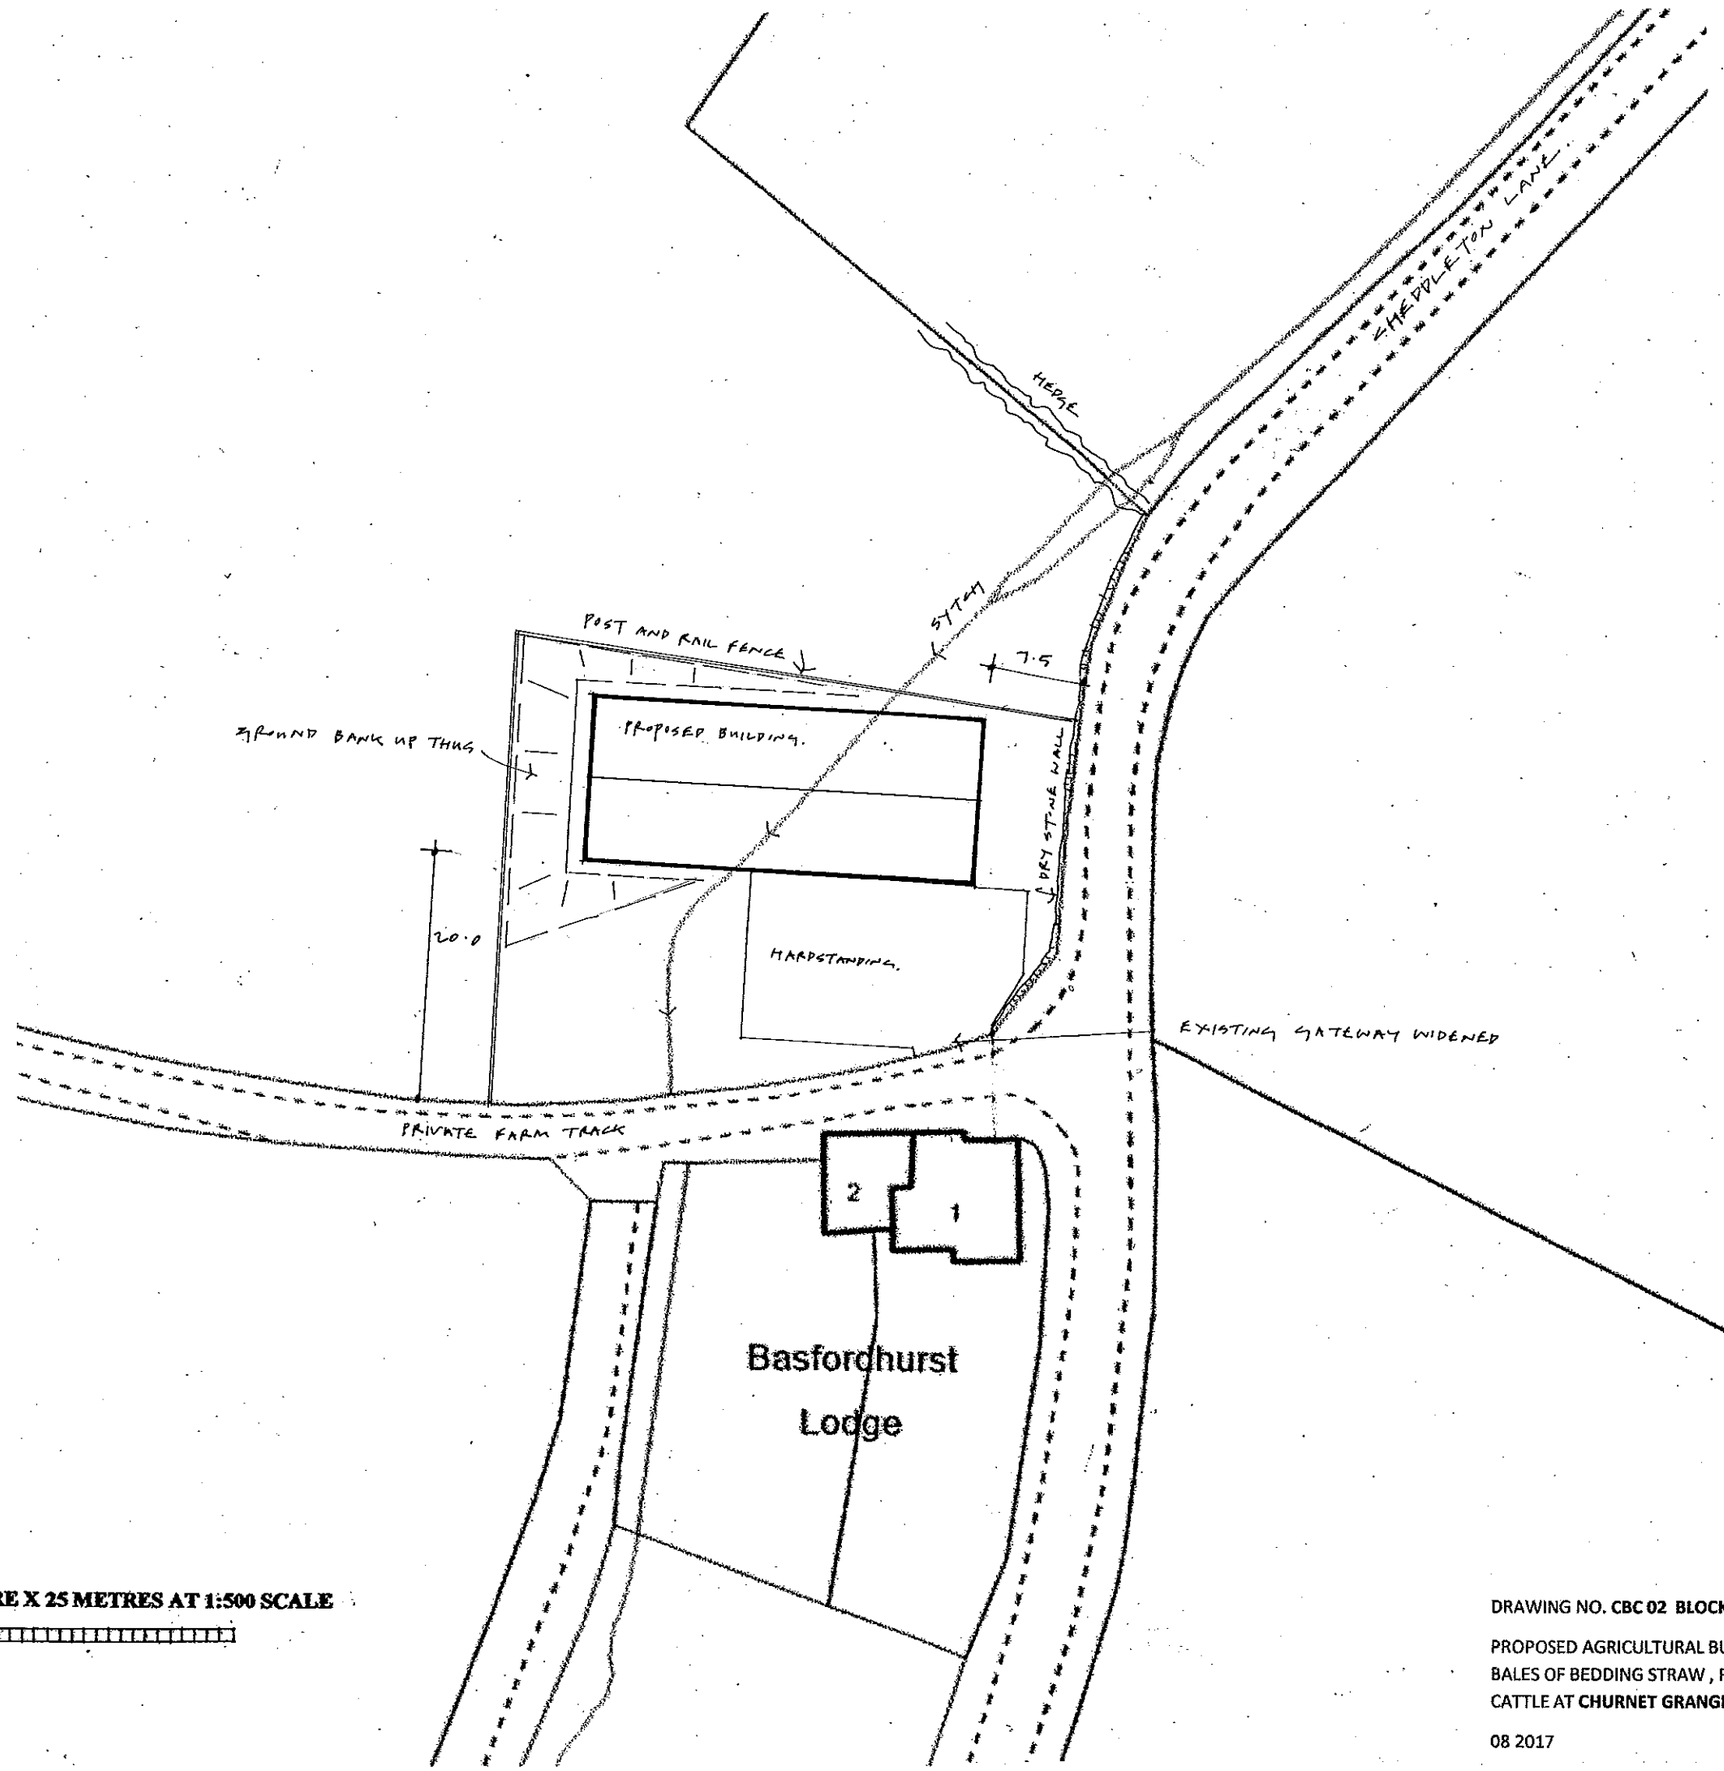

NORTH

1 METRE X 25 METRES AT 1:500 SCALE

DRAWING NO. **CBC 02 BLOCK PLAN** SCALE 1: 500 IF PRINTED A3 FULL PAGE

PROPOSED AGRICULTURAL BUILDING FOR THE STORAGE OF ROAD DELIVERED BIG BALES OF BEDDING STRAW , FEED STRAW AND HAY AND FOR THE GATHERING OF CATTLE AT **CHURNET GRANGE FARM** CHEDDLETON LANE CHEDDLETON ST13 7EP

08 2017