Copyright of this drawing is vested in the Architect and it must not be copied or reproduced without consent. Figured dimensions only are to be taken from this drawing. All contractors must visit the site and be responsible for taking and checking all dimensions relative to their work. Hewitt&Carr Architects Ltd are to be advised of any variation between drawings and site conditions.
CLIENTS ARE ADVISED TO CLARIFY DIMENSIONS WITH THE ARCHITECT PRIOR TO SETTING OUT AND NOT TO SCALE FROM THE DRAWING

Rev.	Drawn	Comments	Date

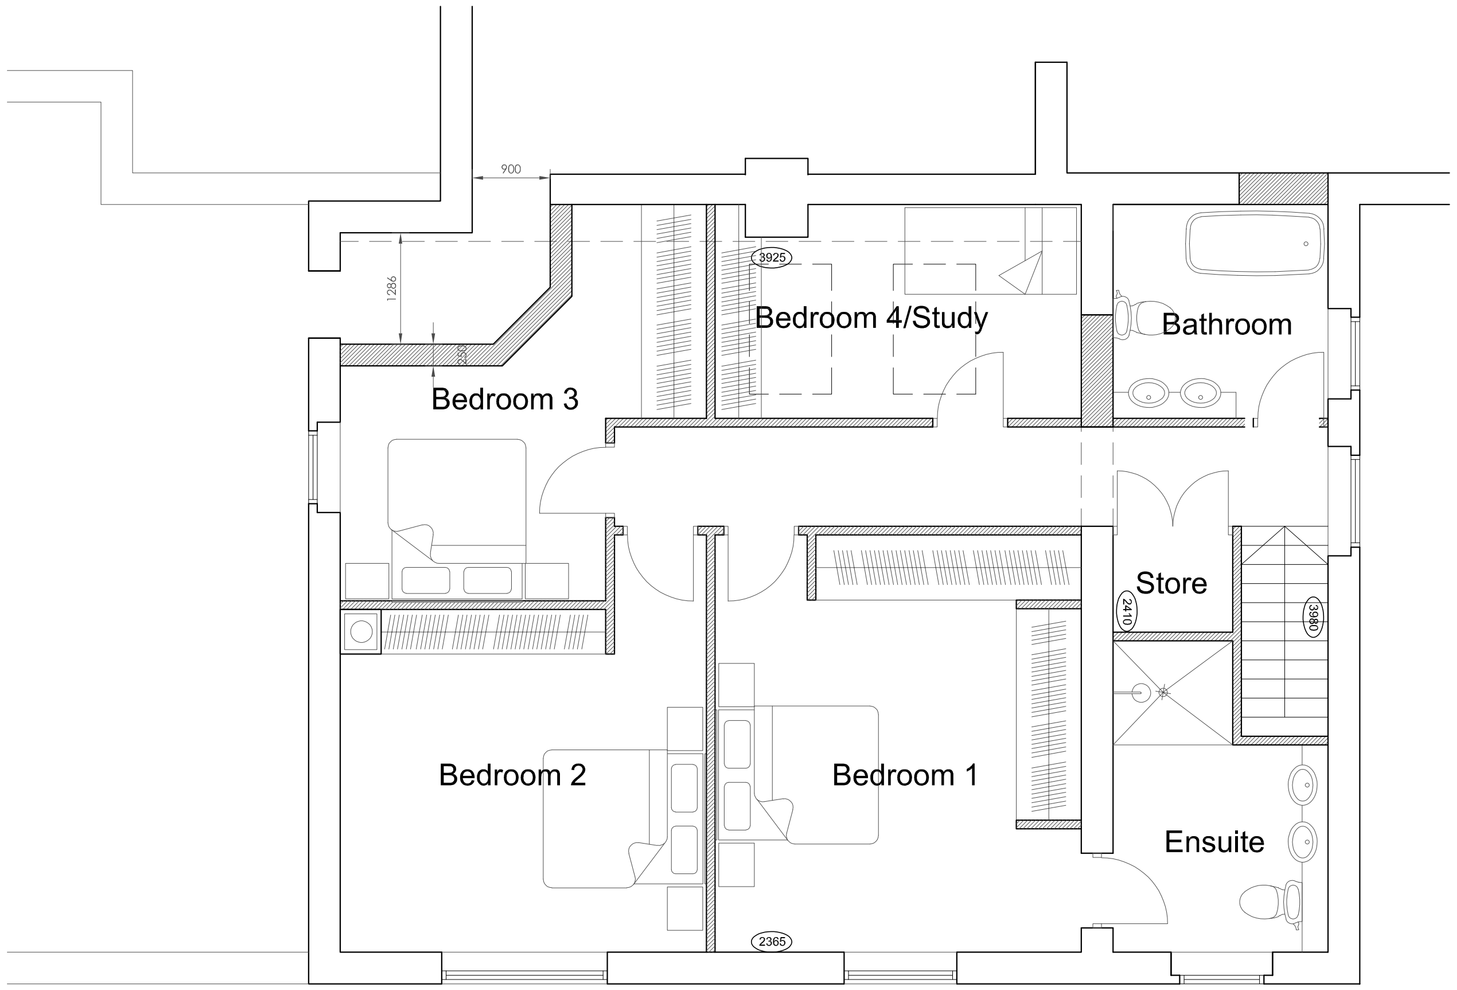

FIRST FLOOR PLAN 1:50

FRONT ELEVATION 1:50

SIDE ELEVATION 1:50

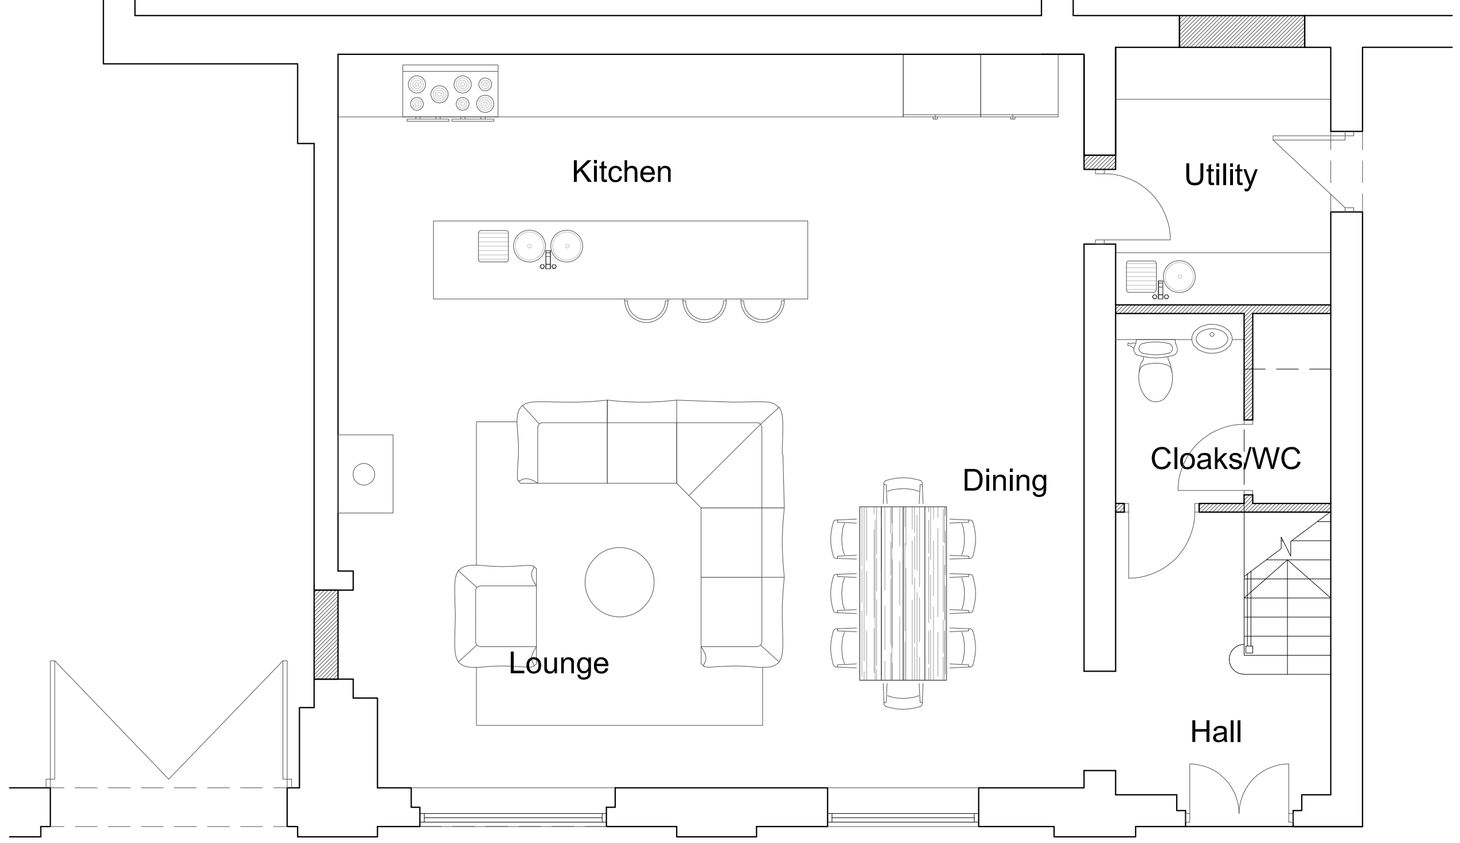

GROUND FLOOR PLAN 1:50

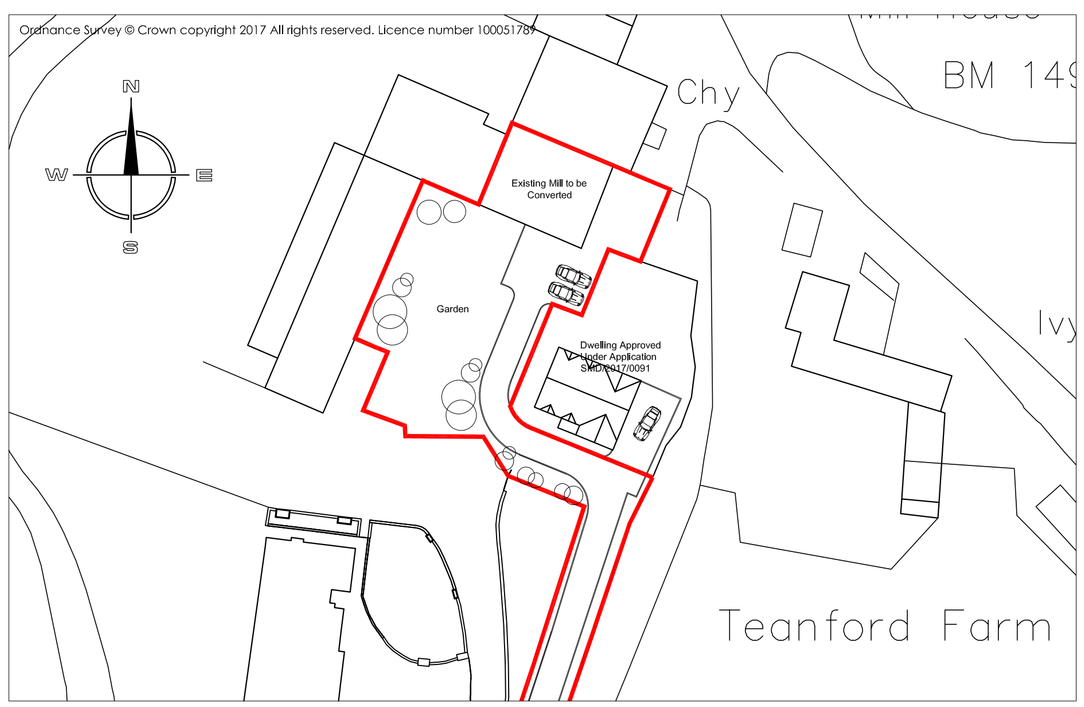

SITE BLOCK PLAN 1:500

Hewitt&Carr Architects
A: 2-4 Cross Street I Cheadle I Staffordshire I ST10 1NP
T: 01538 756888
E: enquiries@hcarchitects.co.uk
W: www.hcarchitects.co.uk

Client
Mr and Mrs P Wilshaw

Project
Conversion of Mill to Residential Dwelling
Teanford, Staffs ST10 4EW

Title
Proposed Plans and Elevations

PLANNING

Status
PLANNING

Date AUG 2017 Drawn NJH

Scale @A1 AS NOTED Checked

Project No Drawing No.
00702_AL(0)02 Rev C

File Ref: H:\REF