

SOUTH ELEVATION
TO LOUNGE

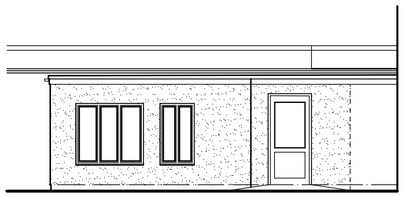

SIDE ELEVATION
TO LOUNGE

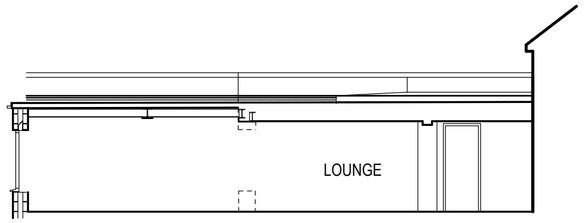


SECTION THROUGH
LOUNGE

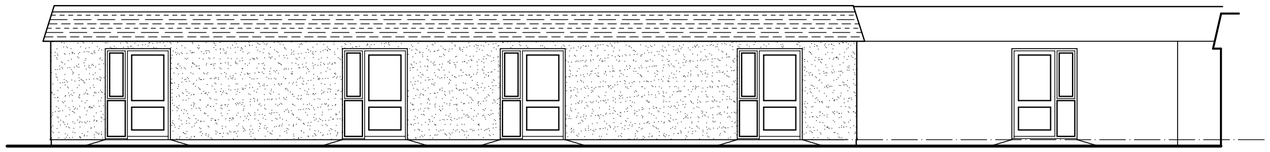

EAST ELEVATION

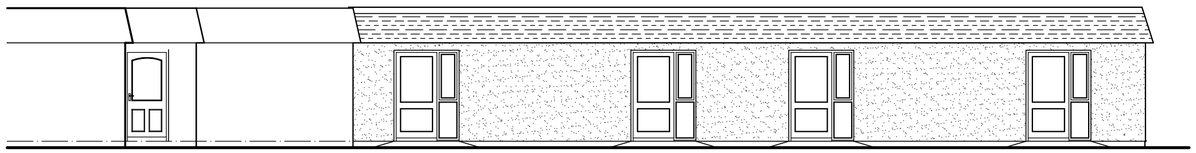

WEST ELEVATION

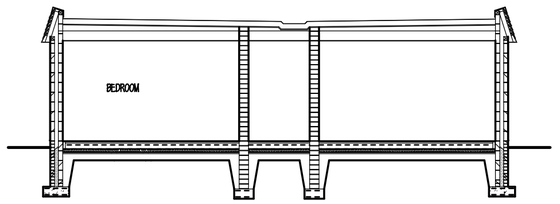


SECTION THROUGH BEDROOMS



SOUTH ELEVATION

SCALE 1:100




scale bar @ 1:100

# THE ELIZABETH HOUSE REST HOME

PROPOSED EXTENSIONS TO
THE ELIZABETH HOUSE REST HOME,
SANDY HILL,
WERRINGTON,
STOKE-ON-TRENT,
STAFFS,
ST9 0ET.

ELEVATIONS
PROPOSED

| Date | Sheet | Scale |
|---|---|---|
| NOV 2009 | A2 | 1:100 |
| Drg No. | Rev. | Drawn |
| 2009-1649-05 | - | ASR |
| Rev. | | |

SAMMONS Architectural LIMITED
Chartered Institute of Architectural Technologists

10 Cawdry Buildings, Fountain Street, Leek. ST13 6JP
Telephone + Fax 01538 386002
E-mail: info@sammonsltd.co.uk

This drawing is copyright. Do not scale.
All dimensions must be checked prior to commencement.