

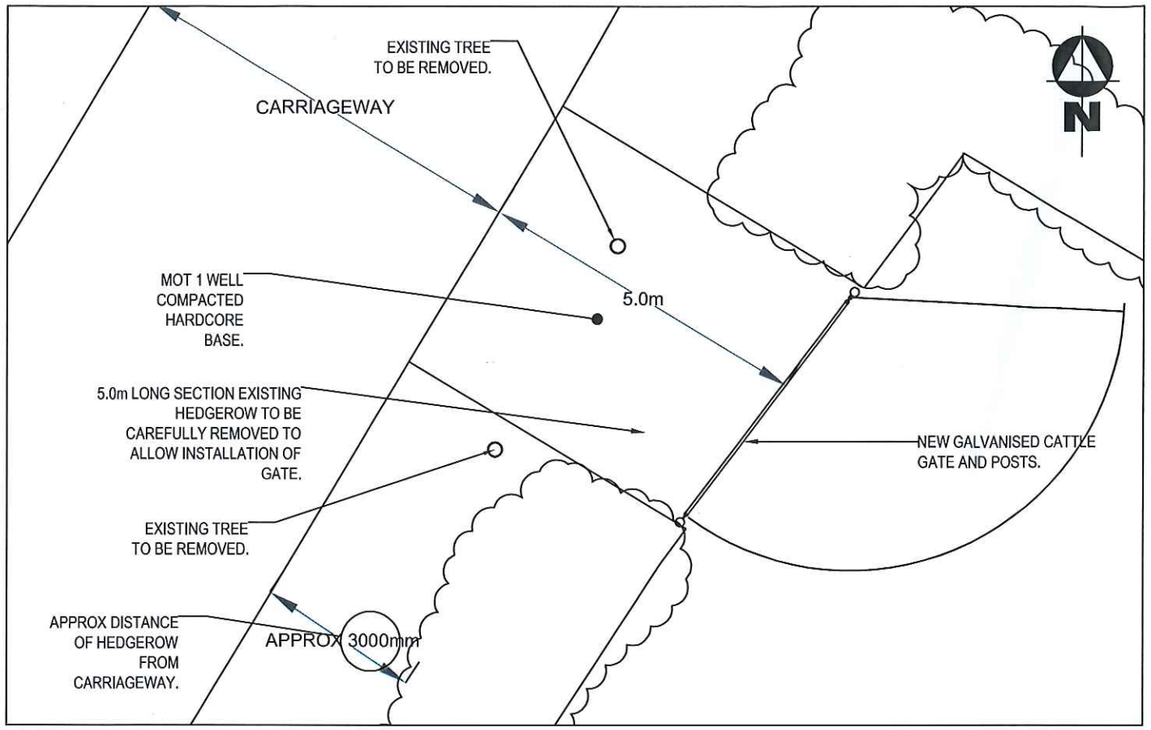



SITE PLAN (SCALE 1:100)

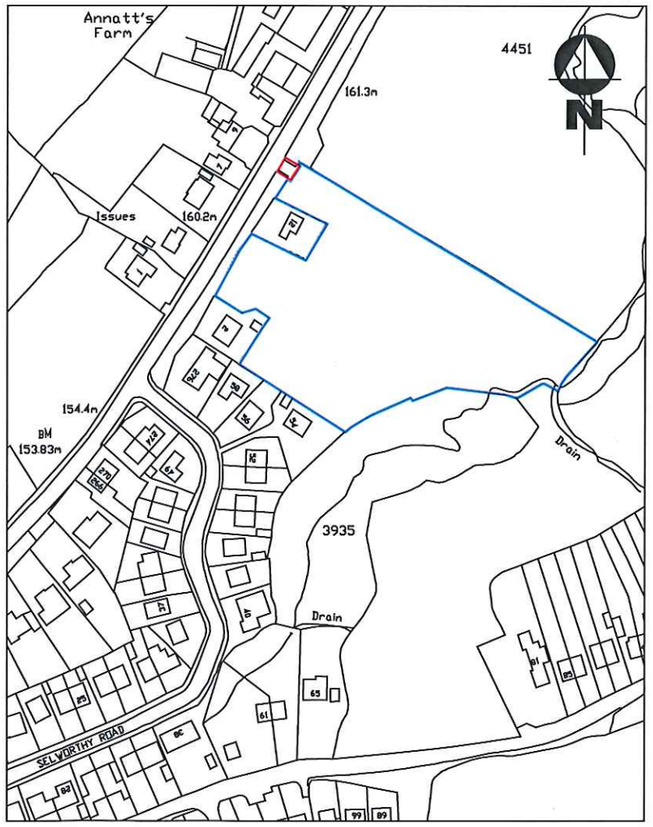


LOCATION PLAN (SCALE 1:2500)

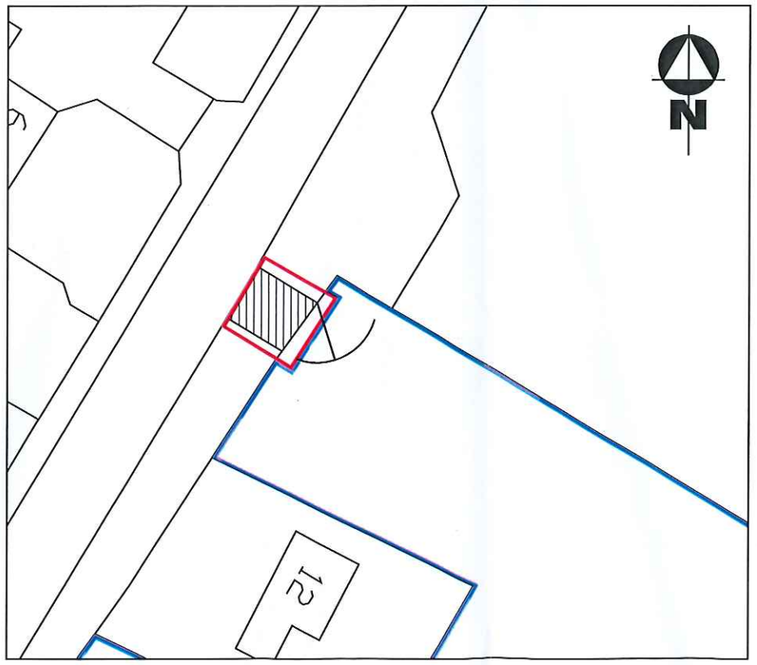

SITE PLAN (SCALE 1:500)

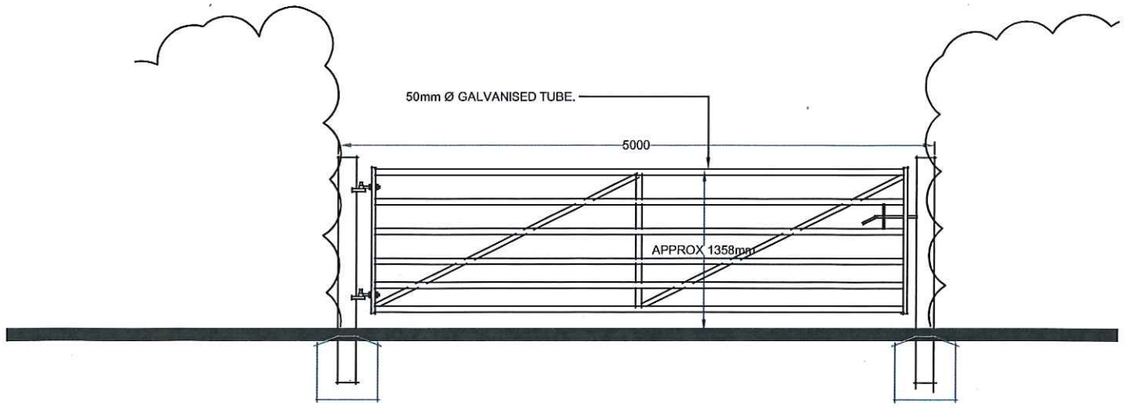

ELEVATION OF GALVANISED STEEL CATTLE GATE

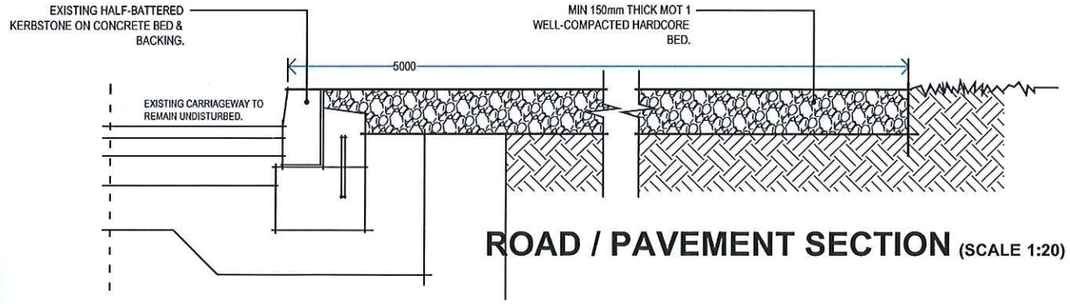

ROAD / PAVEMENT SECTION (SCALE 1:20)

Project:

Proposed new access gate at land between 2 and 12 High Lane, Brown Edge, Stoke on Trent, Staffs. (Ref: SMD/2017/0606)

Title:

Gate Detail, Site & Location Plans.

Client:

Mrs D. Baddeley, c/o: Mr I. Holdcroft, Lindthorpe, Station Rd, endon, Stoke on Trent, Staffs, ST9 9DR.

Date:	Scale:	Drawing No.	Rev
Oct 2017	1:20, 1:50, 1:100, 1:500 & 1:2500 @ A3	1145/ A3/01	