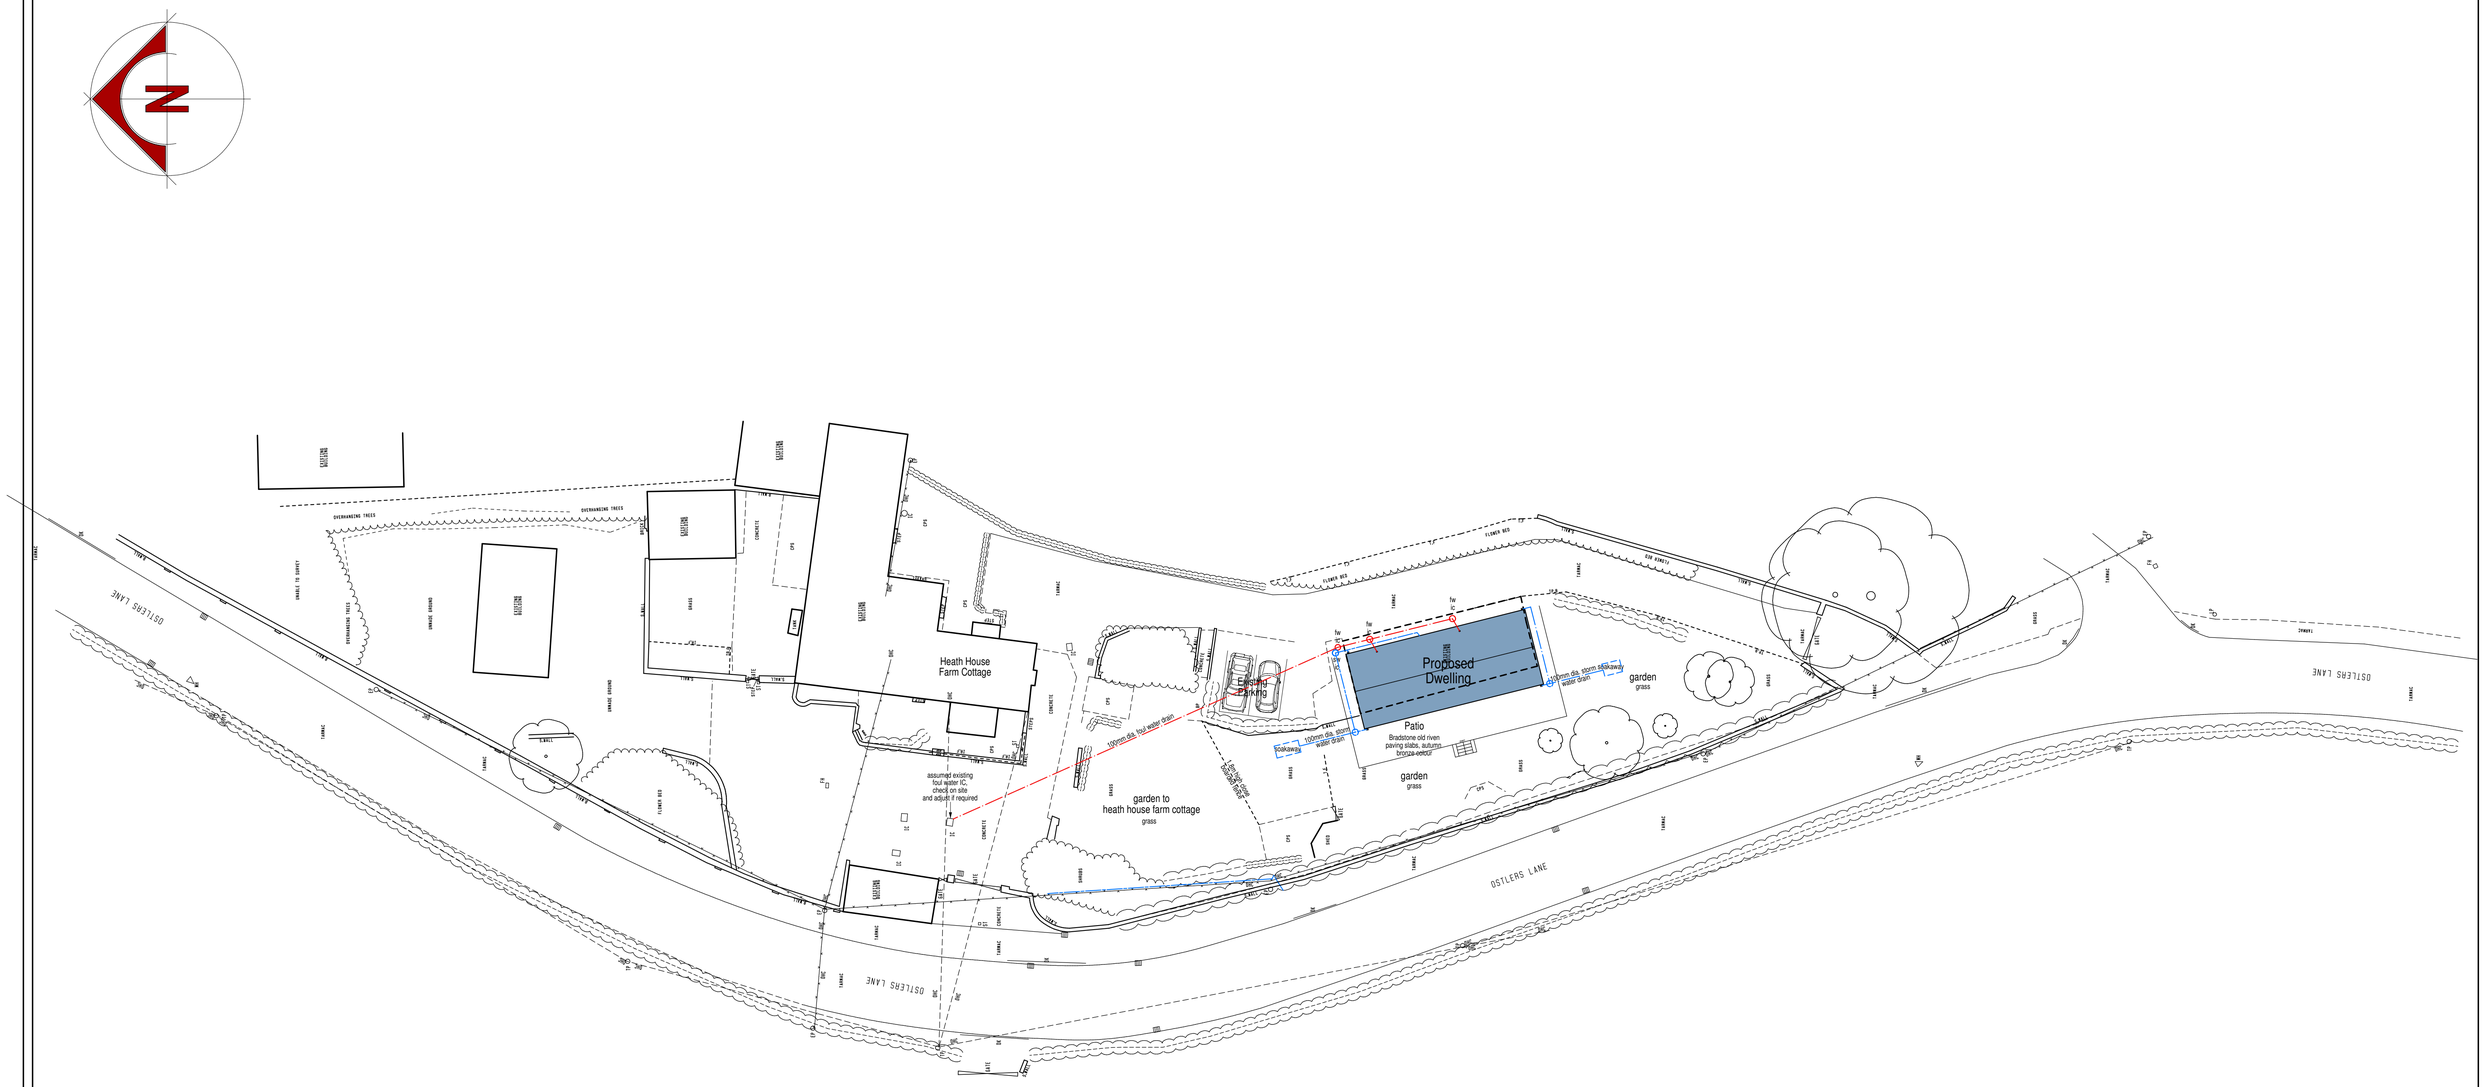

scale bar @ 1:250

Mr J Carr

PROPOSED DWELLING
HEATH HOUSE FARM COTTAGE,
OSTLERS LANE,
CHEDDLETON,
STAFFORDSHIRE, ST13 7DQ.
PLANNING CONDITIONS
SITE PLAN

Date	Sheet	Scale
OCT 2017	A1	1:250
Drg No.	Rev.	Drawn
2016-2197-14	-	AGR

SAMMONS Architectural LIMITED
Chartered Institute of Architectural Technologists Registered Practice
10 Cawdry Buildings, Fountain Street, Leek. ST13 6JP
Telephone: 01538 386002
E-mail: info@sammonsltd.co.uk
Web: www.sammonsltd.co.uk

This drawing is copyright.
All dimensions must be checked prior to commencement.