This drawing is copyright and must not be copied or reproduced without the permission of MAC Architectural Design Ltd. Figured dimensions only are to be taken from this drawing. All contractors must visit the site and be responsible for taking and checking all dimensions and availability of services relative to their work. MAC Architectural Design Ltd are to be immediately advised of any variation between the content of this drawing and site conditions. This drawing must not be used for construction purposes unless status maked Issued For Construction.

Location Plan Scale 1:1250

0.0m 10m 20m 30m 40m 50m 60m 70m 80m 90m 100m 110m 120m

Scale bar @ 1:1250

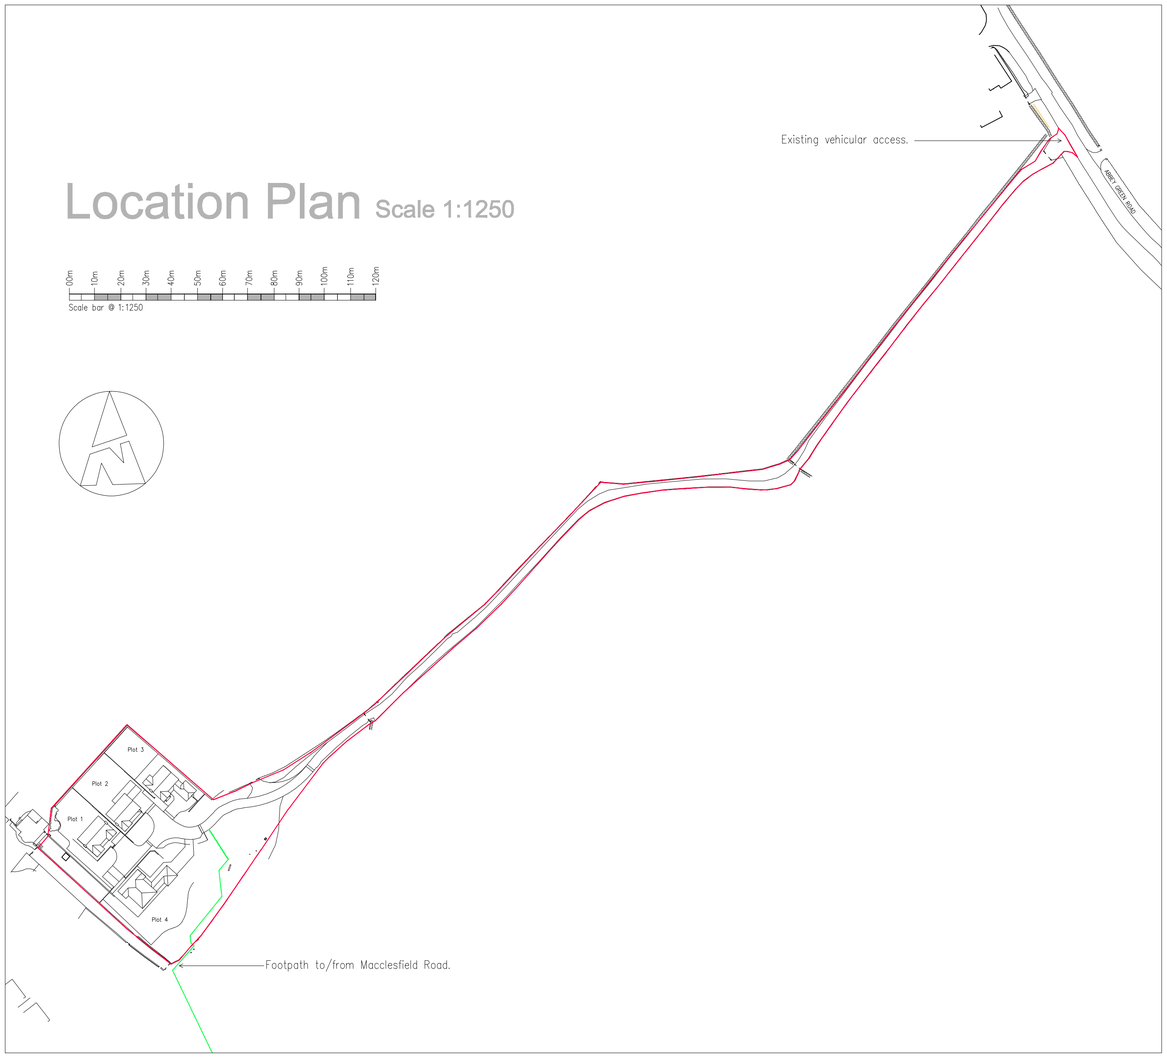

Vehicular Access & Visibility Splays Scale 1:500

0.0m 10m 20m 30m 40m 50m

Scale bar @ 1:500

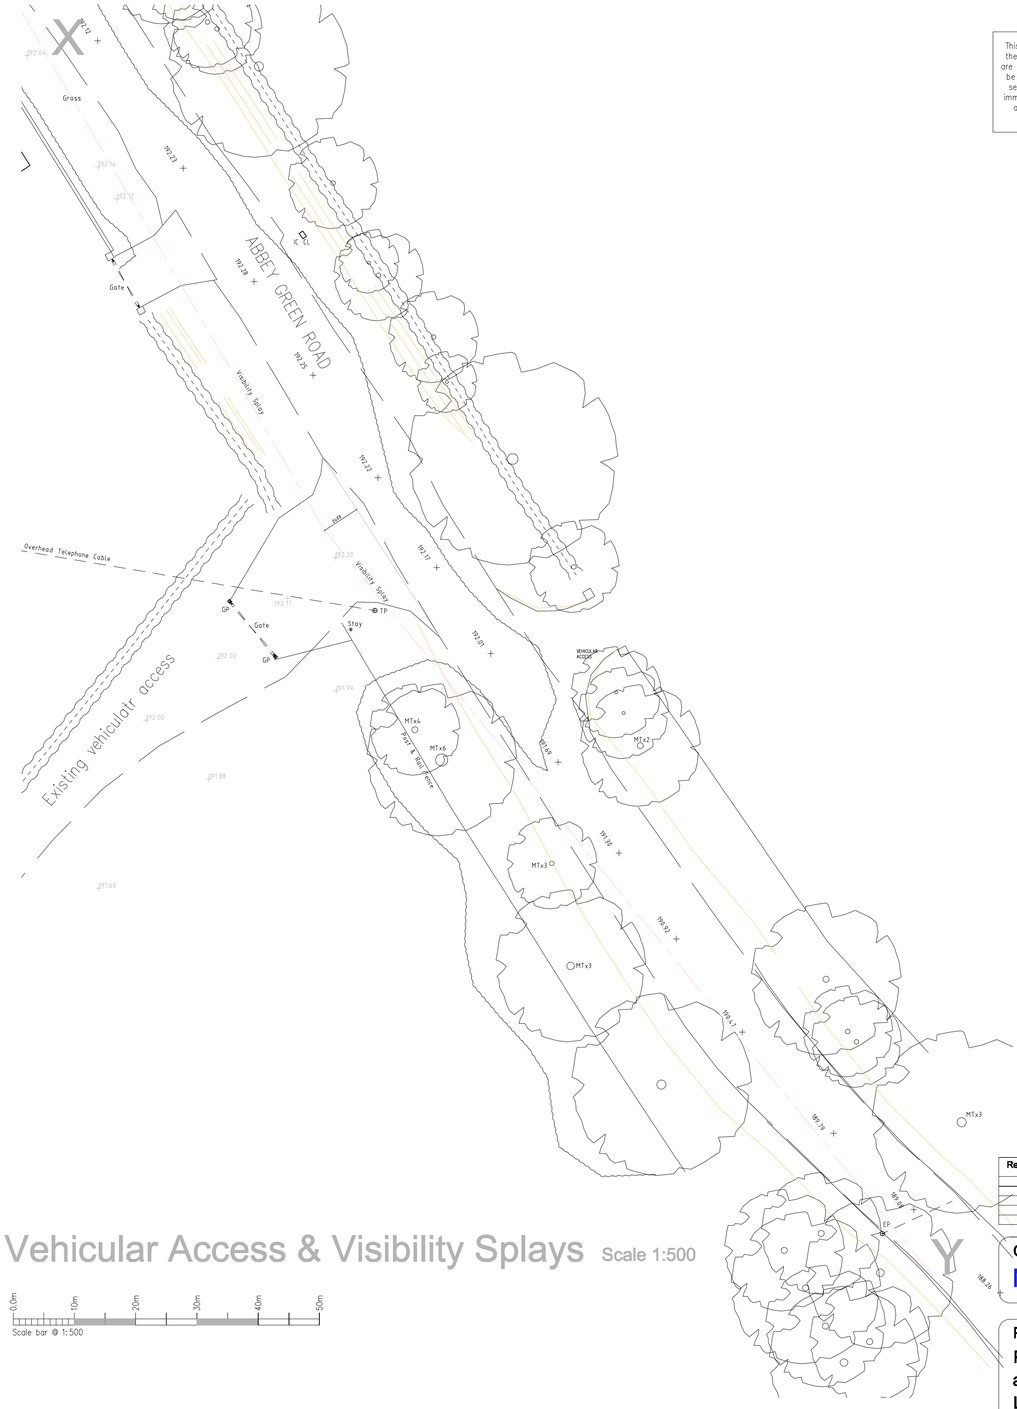

Road Section X-Y Scale 1:200

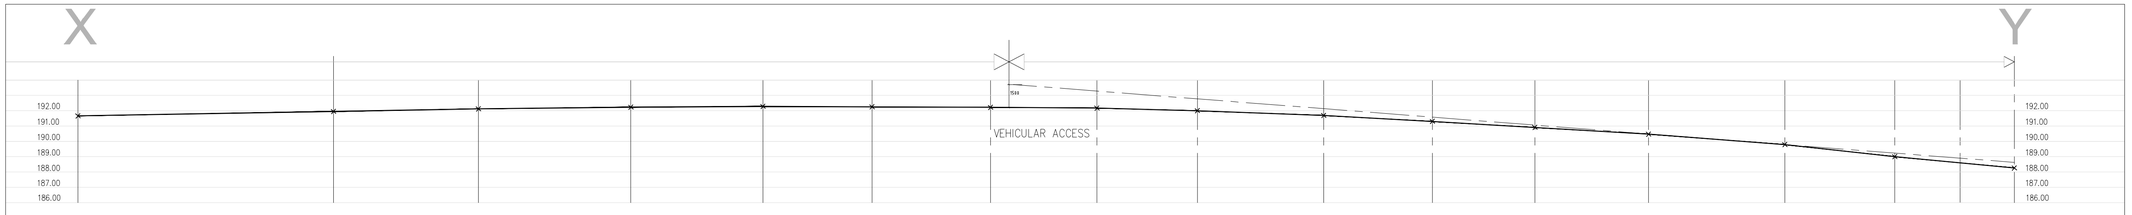

0.0m 2.0m 4.0m 6.0m 8.0m 10.0m 12.0m 14.0m 16.0m 18.0m 20.0m

Scale bar @ 1:200

Rev.	Drawn	Comments.	Date

Client:
Mr S Heath

Project:
Proposed Residential Development at Highfields House, Highfield, Leek. Staffordshire, ST13 8SG.

Title:
Vehicular Access Layout.

Status:
Planning.

Paper Size A1: Drawn: ACB Sept 2017 Drawing Ref: 1482-02

MAC ARCHITECTURAL DESIGN LTD
Moorland House, 123 Moorland Road, Burslem, ST6 1JD.
T:01782 503302 E:admin@mac-arch.co.uk