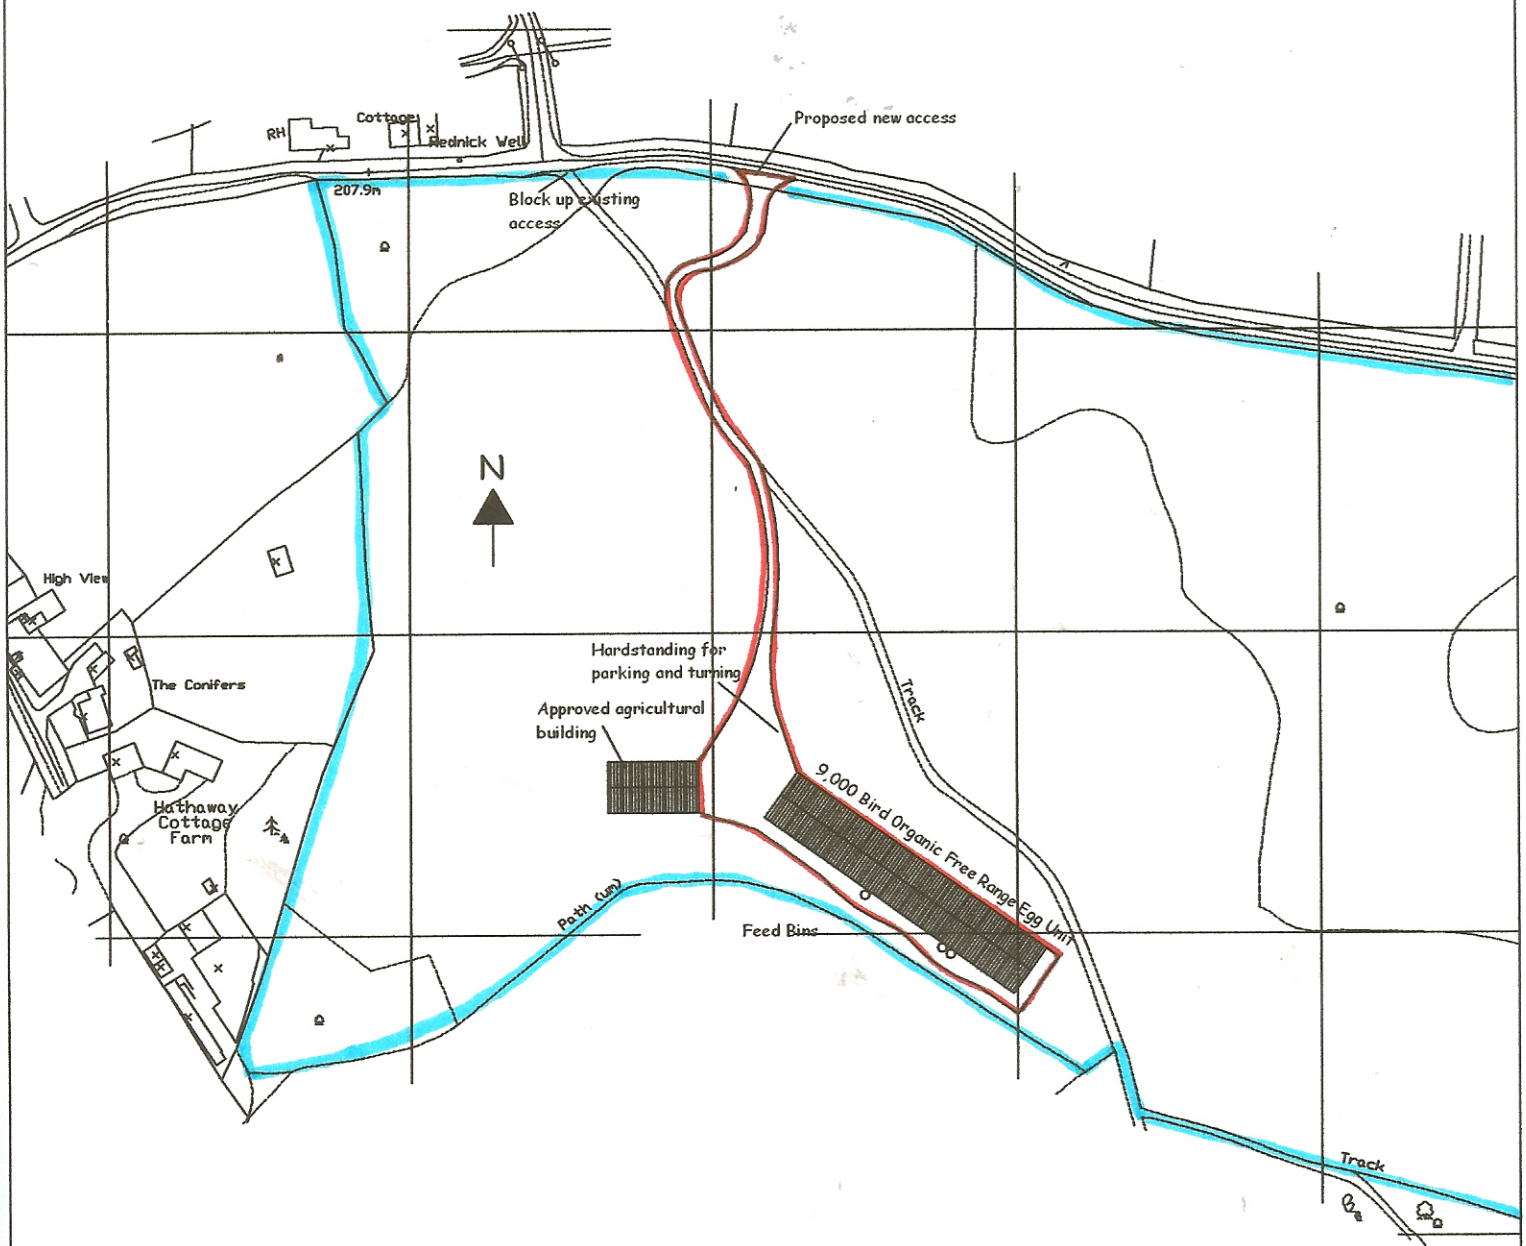


Ian Pick BSc (Hons) MRICS

Ian Pick Associates

Unit 9
Brook Street
Driffield
East Yorkshire
YO25 6QP
Tel/Fax (01377) 255333
Mobile 07702814950

CLIENT	JOB TITLE	SCALE	Rev
Mr C Pearce Gorsty Hall Farm Gorsty Hill Tean ST10 4EL	Free Range Egg Unit	1=2500	-
	DWG. TITLE Location Plan	DWG. NUMBER IP/CP/01 rev A	DATE Aug 09