

Fence Elevation 1:50

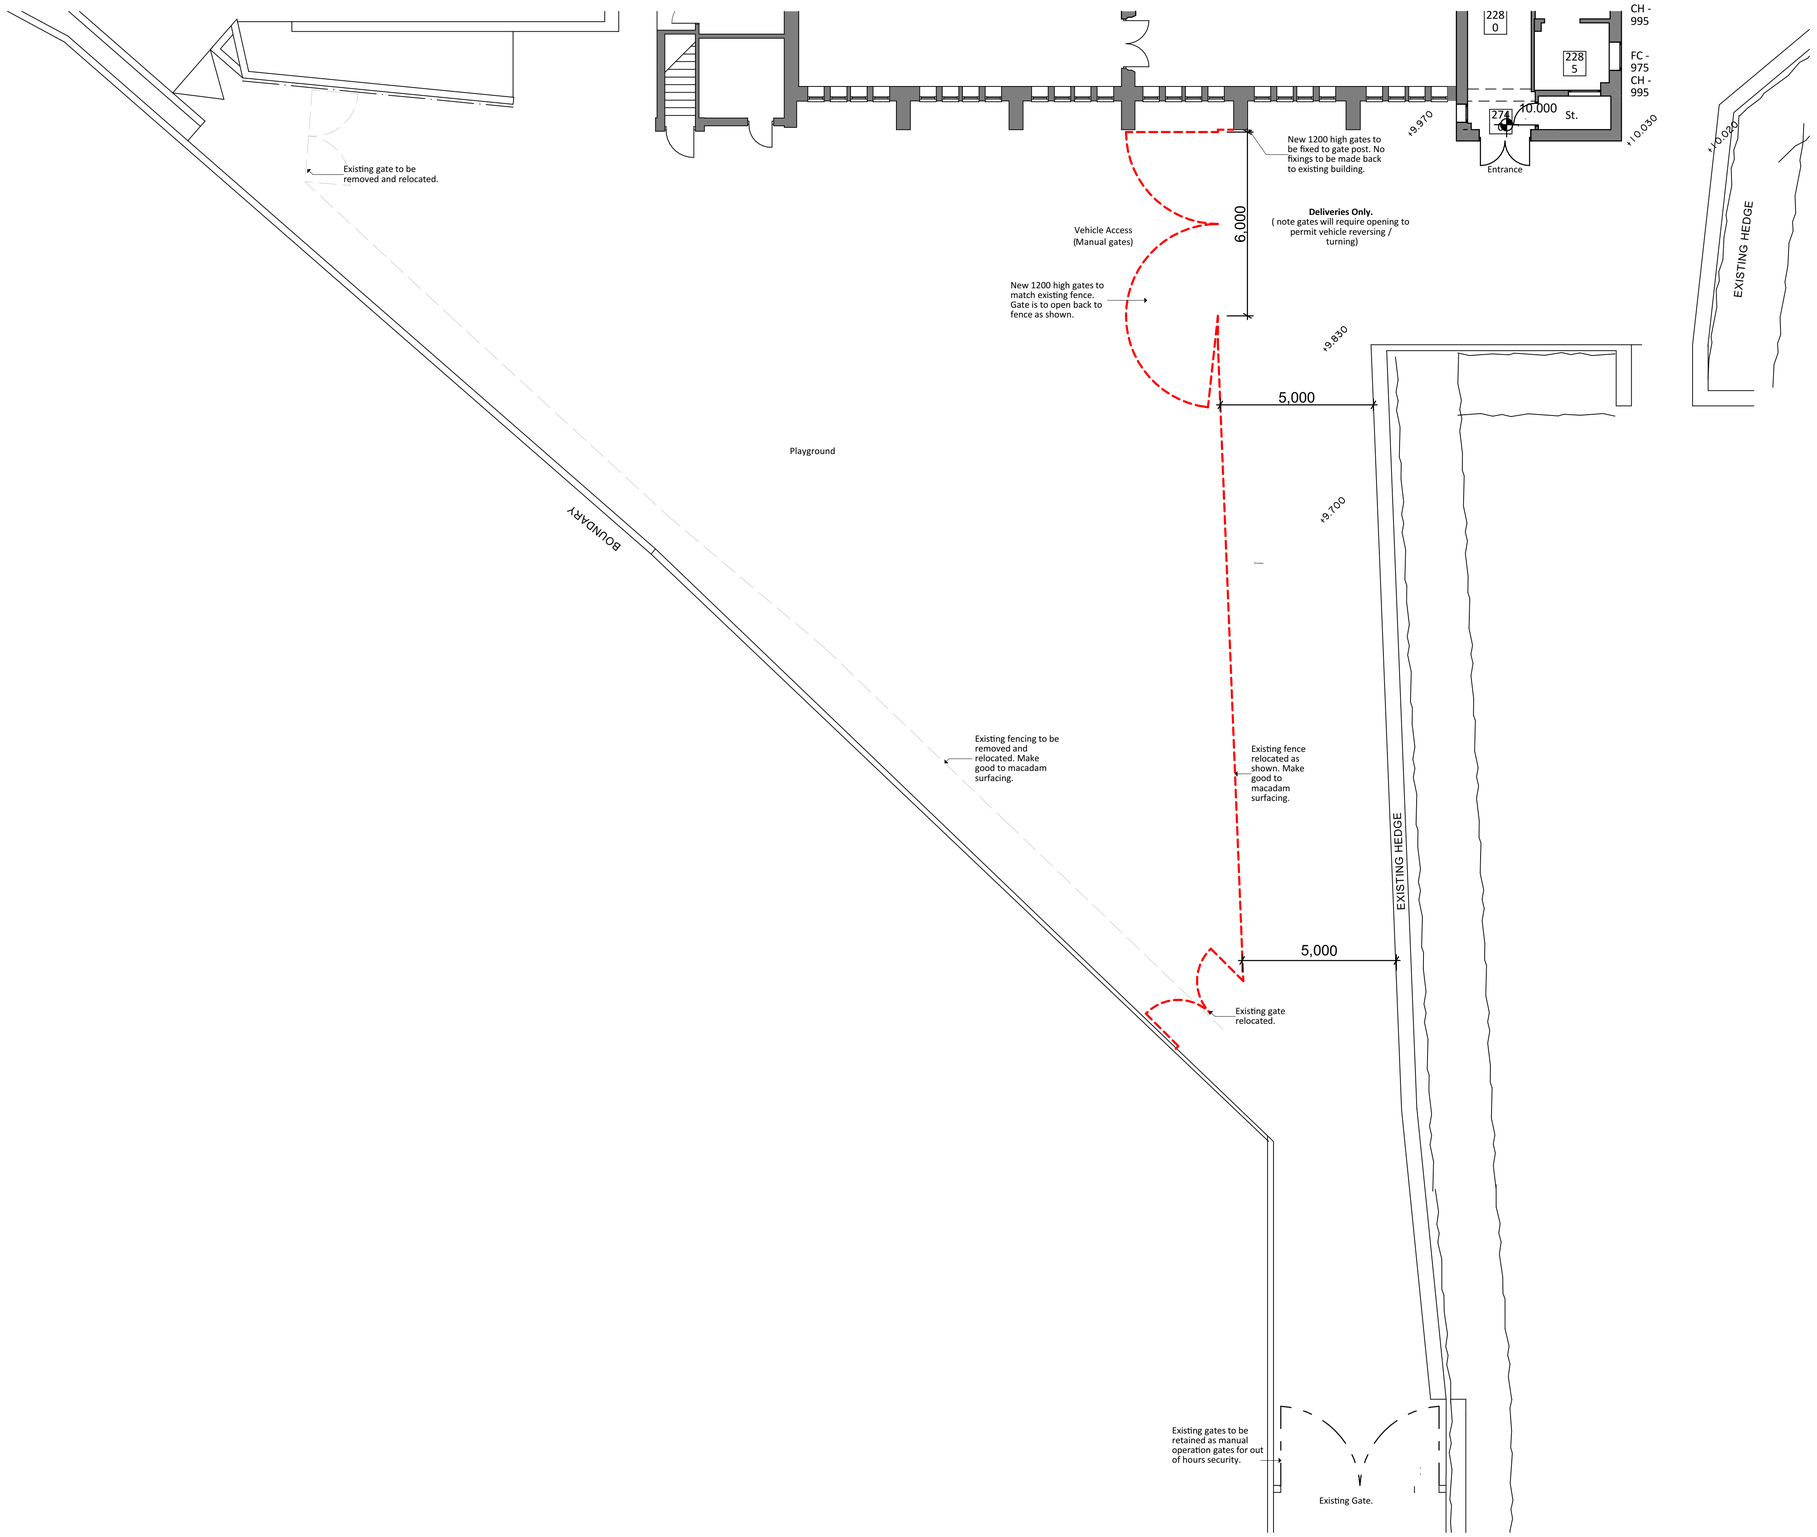

RevID A Date 03/11/2017 Comment Disclaimer amended.

wood | goldstraw | yorath
ARCHITECTS QUANTITY SURVEYORS CDM CO-ORDINATORS
Churchill House, Regent Road, Stoke on Trent, ST1 3RH.
Tel: 01782 208000 Fax: 01782 208712 E-mail: info@woodgoldstarw.co.uk
http://www.woodgoldstraw.co.uk/

Client.
St. Giles
Catholic Primary School,
Cheadle.

Project.
Proposed Disabled WC and Internal Alterations

Scale	Issue Date
1:50, 1:100	03/11/2017
Sheet Size: A1	Drawn:

Title.
Working Drawing- External Fencing Works

Drawing Number / (Revision)	Revison ID
2528-19-13	A

CAD file path:
X:\1 A CAPPER'S TEAM\1 RC SCHOOL\CHEADLE - ST GILES RCS\2528-19 -Dis WC & Int Alts \2528-19- Working Drawing 2017.pln

Copyright. Wood Goldstraw & Yorath.
Contractors are to check all dimensions on site and refer any discrepancies to the Architect immediately. This drawing has been prepared for planning purposes only and to the best of our knowledge the original digital document is accurate at the stated scale. However, we cannot accept liability for the accuracy of third party data (OS mappings, topographical survey information, etc) used in the production of this document which we have relied upon in good faith. Key dimensions are noted for reference and any further specific dimensional information can be provided upon request.