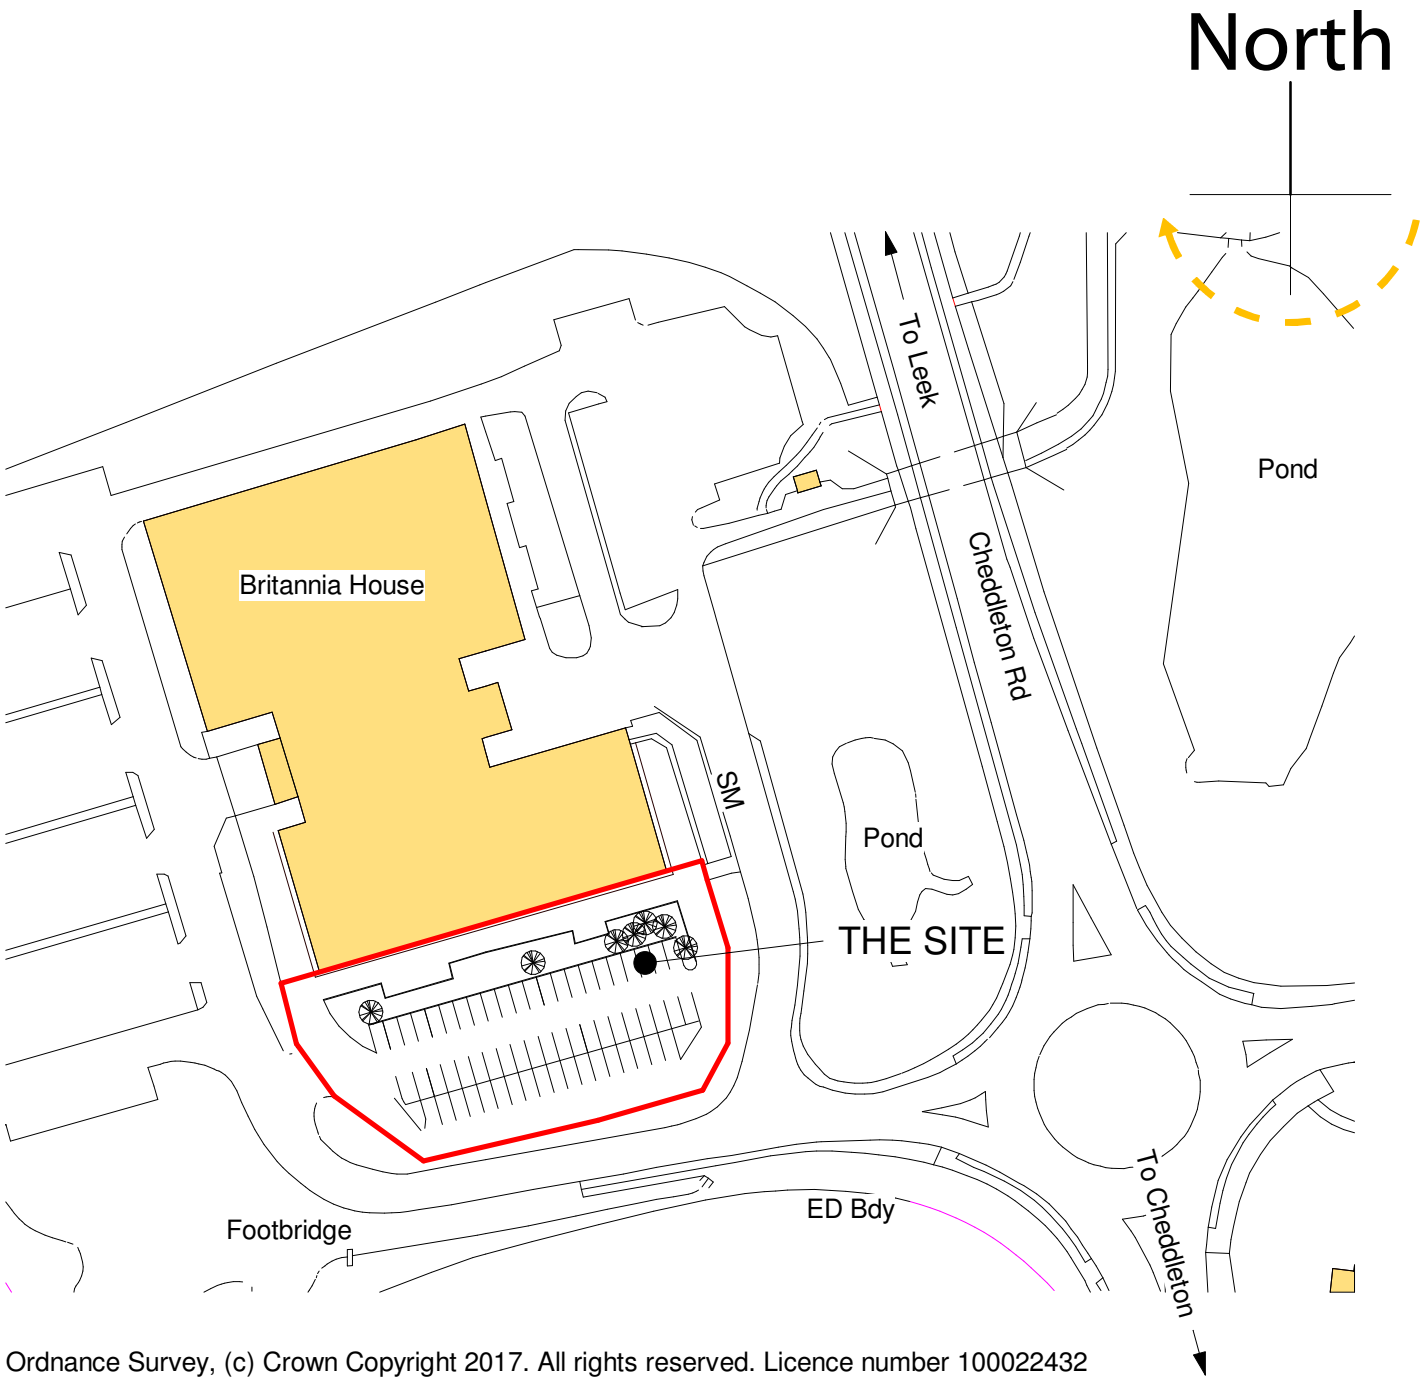

Ordnance Survey, (c) Crown Copyright 2017. All rights reserved. Licence number 100022432

Site Location Plan

1 : 1250

Rev	Date	Drawn	Description

ctd architects

Clerk Bank House
Clerk Bank
LEEK
Staffordshire
ST13 5HE

t : 01538 373477
f : 01538 386503
e : info@ctdarchitects.co.uk
w : www.ctdarchitects.co.uk

ctd architects © 2017

- This drawing is copyright.
- All dimensions to be checked on site before proceeding.
- Contractor must notify the architect of any discrepancies before proceeding.
- Contractor to check/adjust dimensions of new work to suit existing conditions. Do not assume existing structure or details are plumb, square or level.
- All drawings to be read in conjunction with all other consultants drawings and specs.

Client

University Hospitals of North Midlands NHS Trust

Project

Proposed Temporary Mobile Breast Screening Unit
Britannia House, Cheddleton Road, Leek

Scale	Size	Drawn	Chk'd	Date
1:1250	A4	DWP	MM	01/11/17

Status: Planning

Title: Site Location Plan

Job No.	Drawing No	Rev.
1772	AL01	