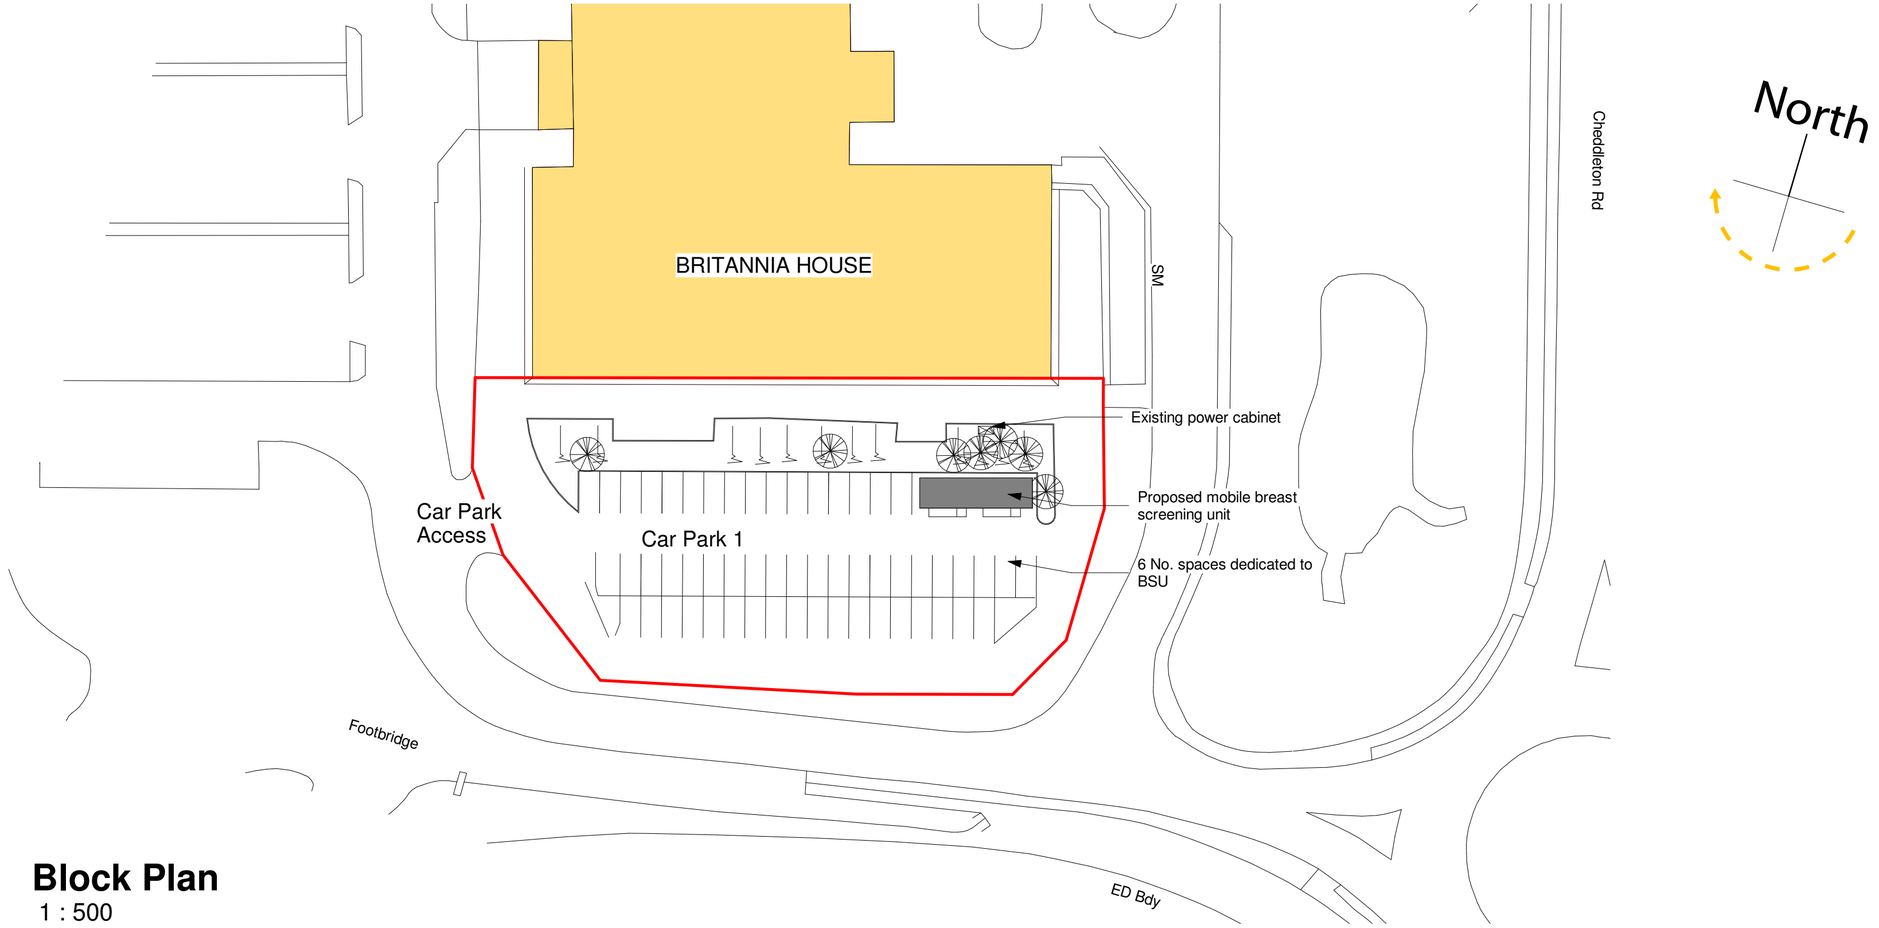

Block Plan
1 : 500

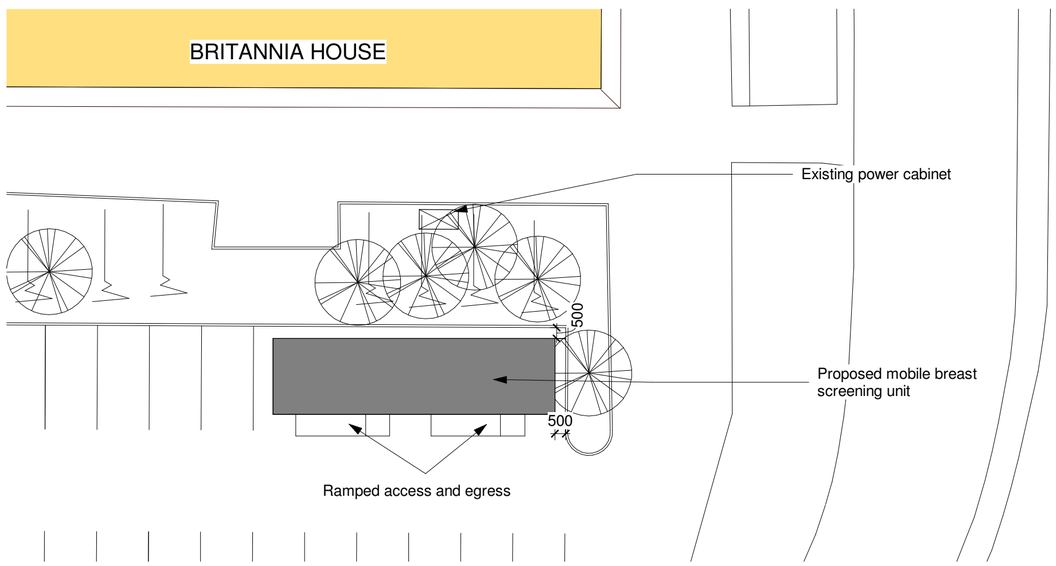

Site Plan
1 : 200

Rev	Date	Drawn	Description

ctd architects
Clerk Bank House
Clerk Bank
LEEK
Staffordshire
ST13 5HE
t : 01538 373477 e : info@ctdarchitects.co.uk
f : 01538 386503 w : www.ctdarchitects.co.uk

ctd architects © 2017
- This drawing is copyright.
- All dimensions to be checked on site before proceeding.
- Contractor must notify the architect of any discrepancies before proceeding.
- Contractor to check/adjust dimensions of new work to suit existing conditions. Do not assume existing structure or details are plumb, square or level.
- All drawings to be read in conjunction with all other consultants drawings and specs.

Client: University Hospitals of North Midlands NHS Trust

Project: Proposed Temporary Mobile Breast Screening Unit
Britannia House, Cheddleton Road, Leek

Scale: As shown | Size: A2 | Drawn: DWP | Chk'd: MM | Date: 01/11/17

Status: Planning

Title: Site / Block Plan

Job No.: 1772 | Drawing No: AL02 | Rev.: