ROB*ert* L FORD

private architectural practitioner and rural development consultant

PARKSIDE PARK ROAD LEEK STAFFORDSHIRE ST13 8JT

robert@btopenworld.com / 01538 398290 / 07969 68 68 86

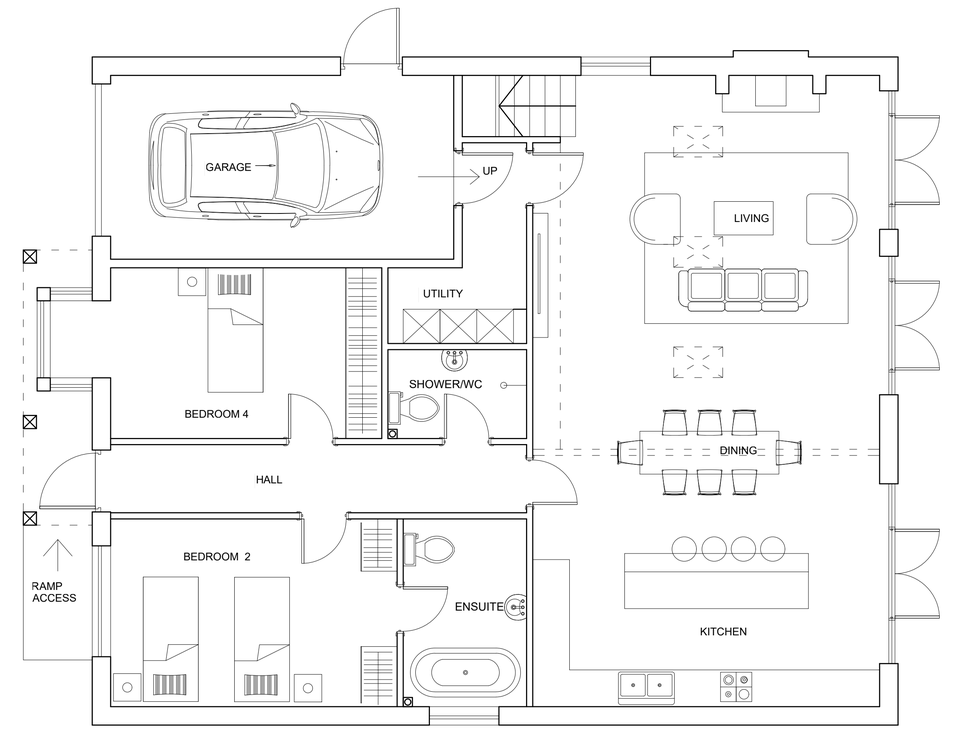

TWO STOREY UNIT - GROUND FLOOR PLAN

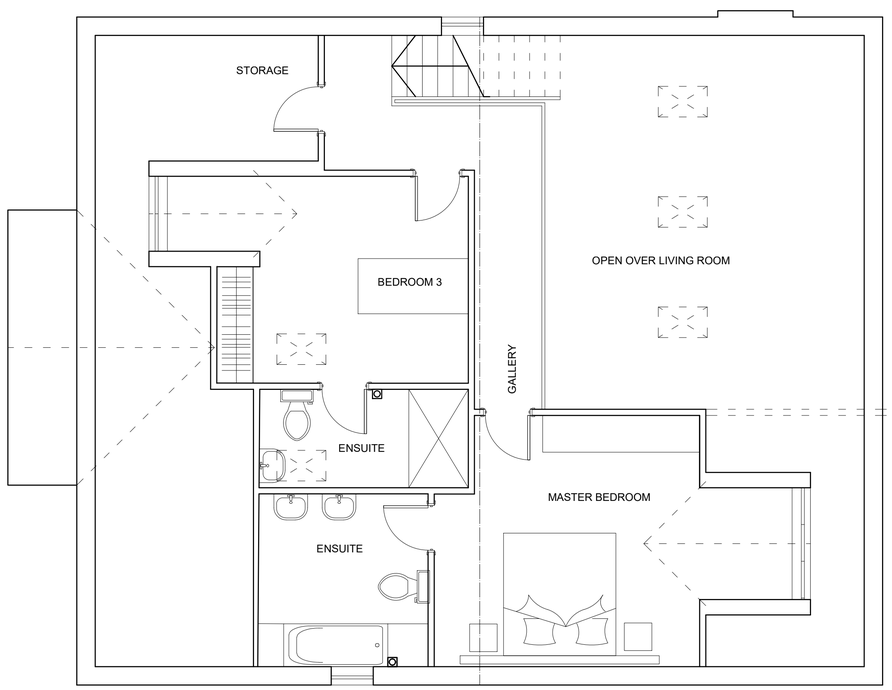

TWO STOREY UNIT - FIRST FLOOR PLAN

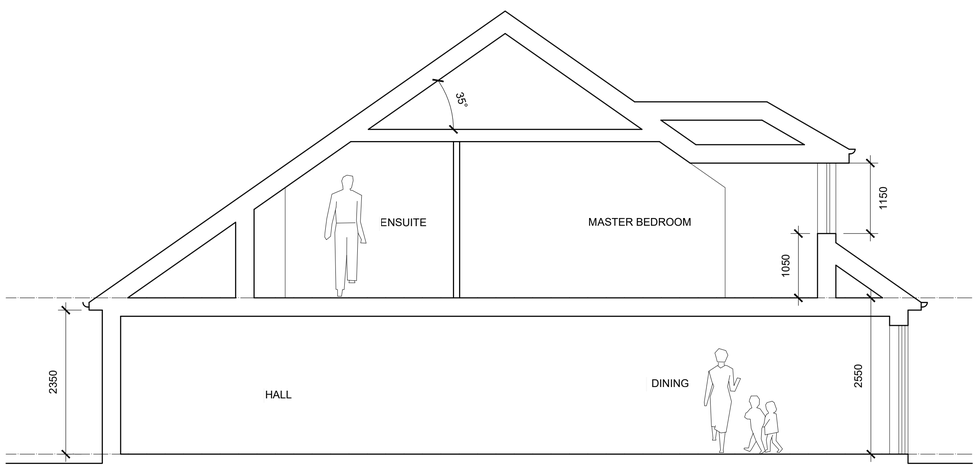

TWO STOREY UNIT - SECTION THROUGH DINING / MASTER BEDROOM

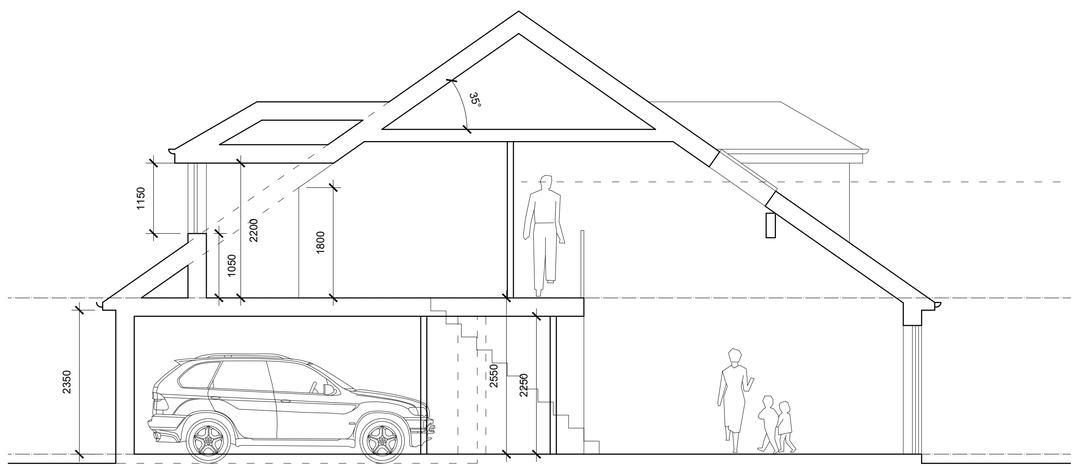

TWO STOREY UNIT - SECTION THROUGH GARAGE / LIVING

Client: URBAN NU LIMITED, MANCHESTER
Project: ABBEY VIEW FIELDS
Location: BRIDGE END, LEEK
Title: PROPOSED GROUND FLOOR, FIRST FLOOR PLAN AND SECTIONS, HOUSE TYPE 2
Drawing No: ABL 102
Scale: 1:50@A1 / 1:100@A3
Revision: /