ROB*ert* L FORD

private architectural practitioner and rural development consultant

PARKSIDE PARK ROAD LEEK STAFFORDSHIRE ST13 8JT

robert@btopenworld.com / 01538 398290 / 07969 68 68 86



TWO STOREY UNIT - FRONT ELEVATION



TWO STOREY UNIT - RIGHT SIDE ELEVATION



TWO STOREY UNIT - REAR ELEVATION

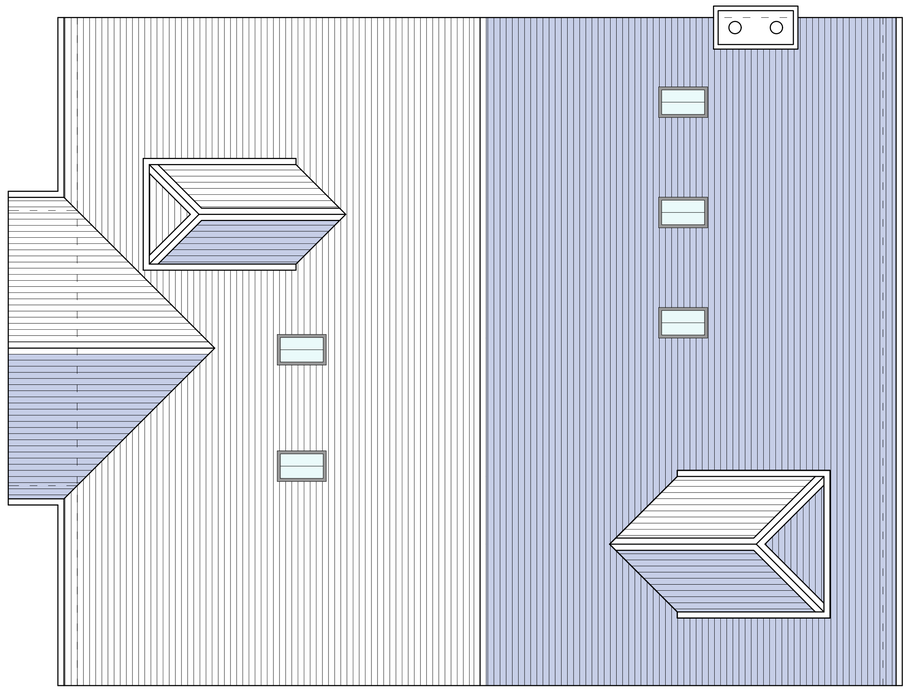

TWO STOREY UNIT - ROOF PLAN



TWO STOREY UNIT - LEFT ELEVATION

Client: URBAN NU LIMITED, MANCHESTER

Project: ABBEY VIEW FIELDS

Location: BRIDGE END, LEEK

Title: PROPOSED ELEVATIONS, HOUSE TYPE 2

Drawing No: ABL 103

Scale: 1:50@A1 / 1:100@A3

Revision: /