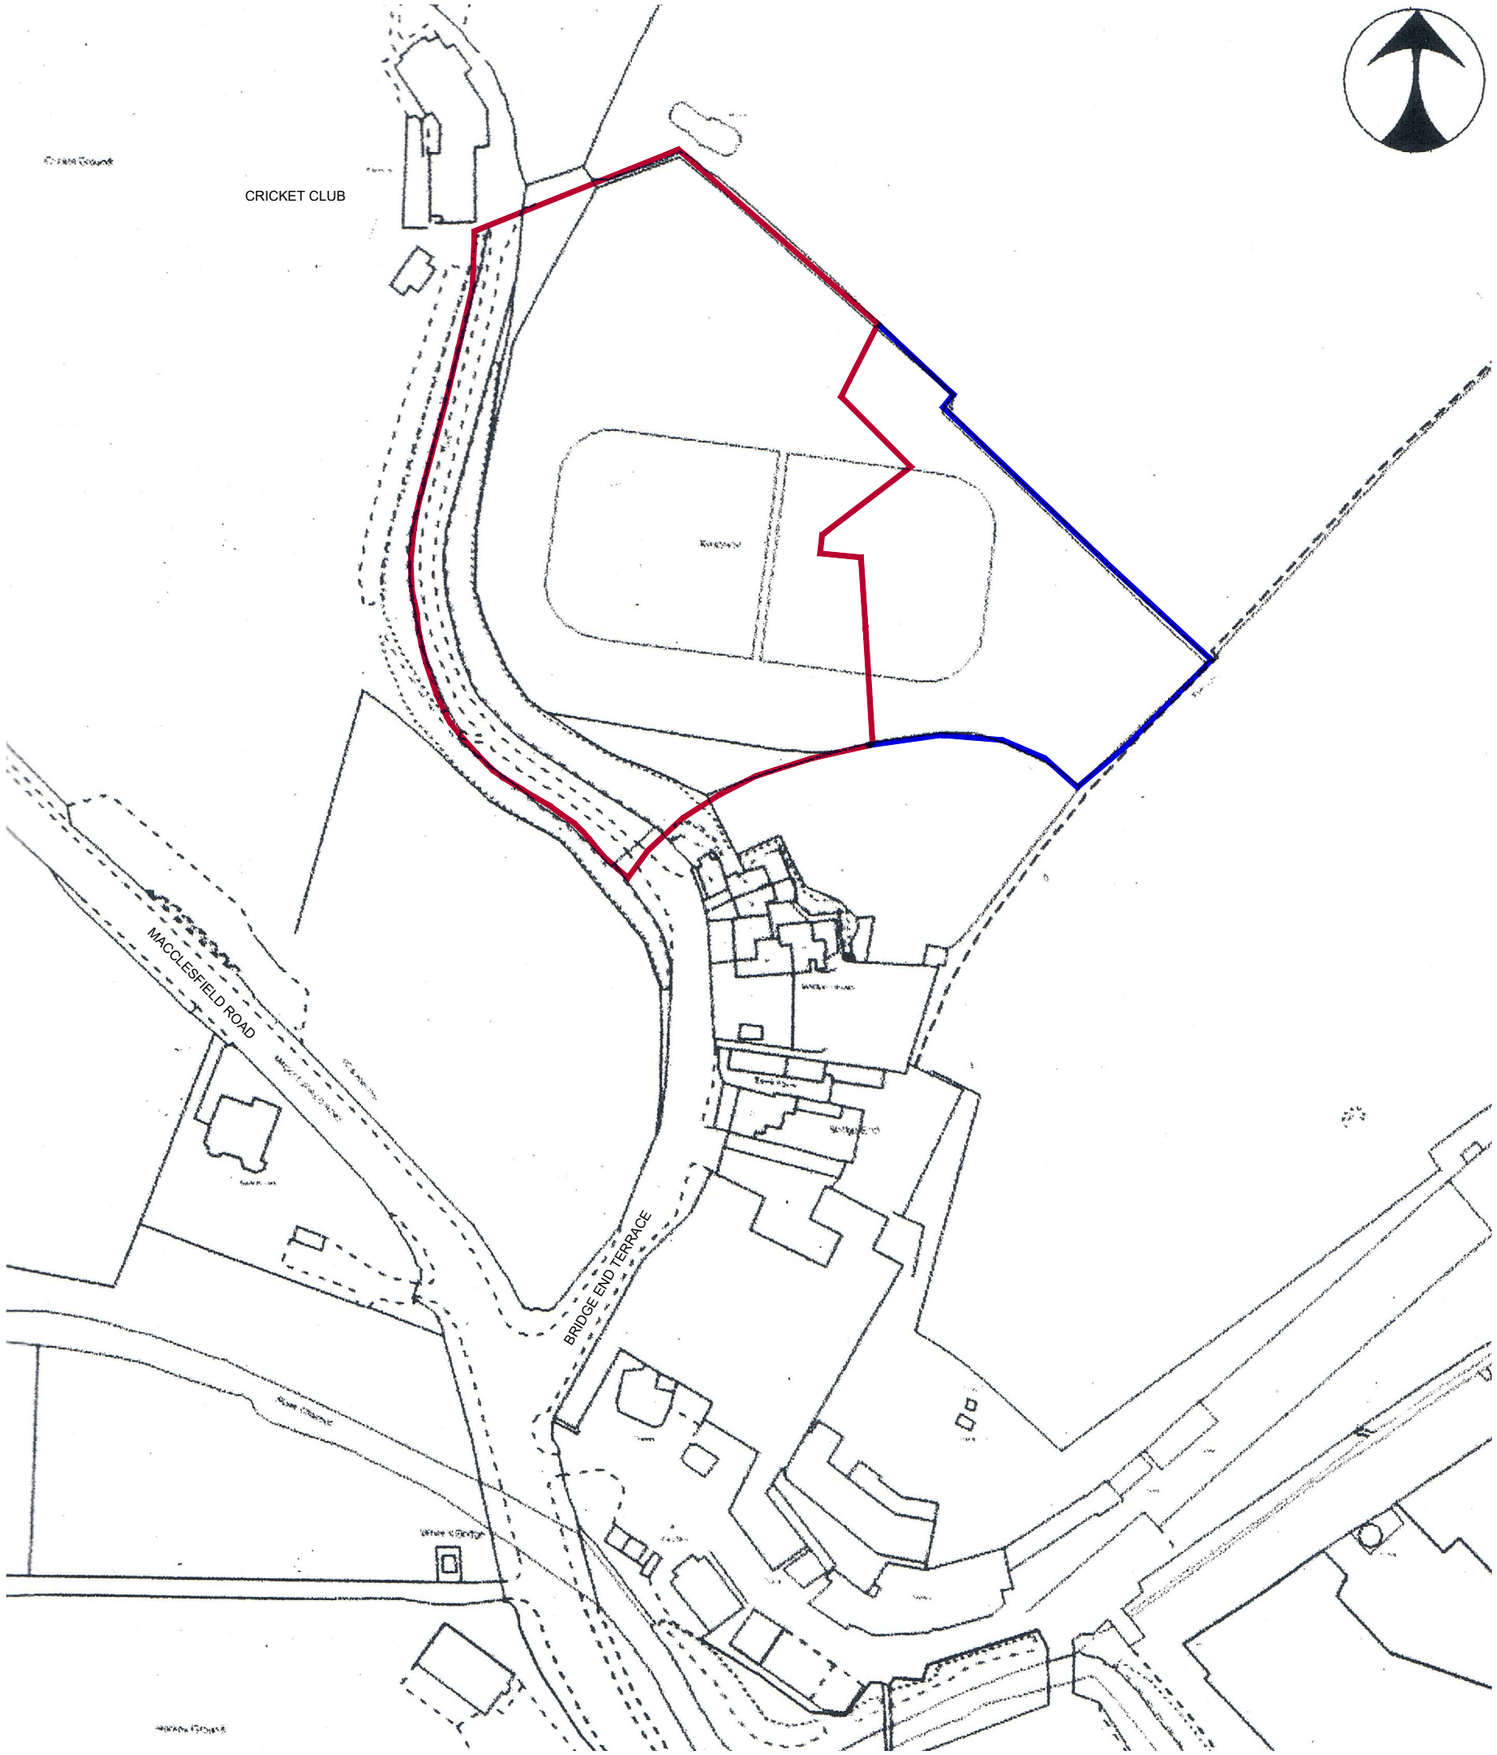

ROB*ert* L FORD

private architectural practitioner and rural development consultant

PARKSIDE PARK ROAD LEEK STAFFORDSHIRE ST13 8JT

robert@btopenworld.com / 01538 398290 / 07969 68 68 86

Client: URBAN NU LIMITED, MANCHESTER

Project: ABBEY VIEW FIELDS

Location: BRIDGE END, LEEK

Title: SITE LOCATION PLAN

Drawing No: ABL 106

Scale: 1:1250@A3

Revision: /