

1:1250 LOCATION PLAN

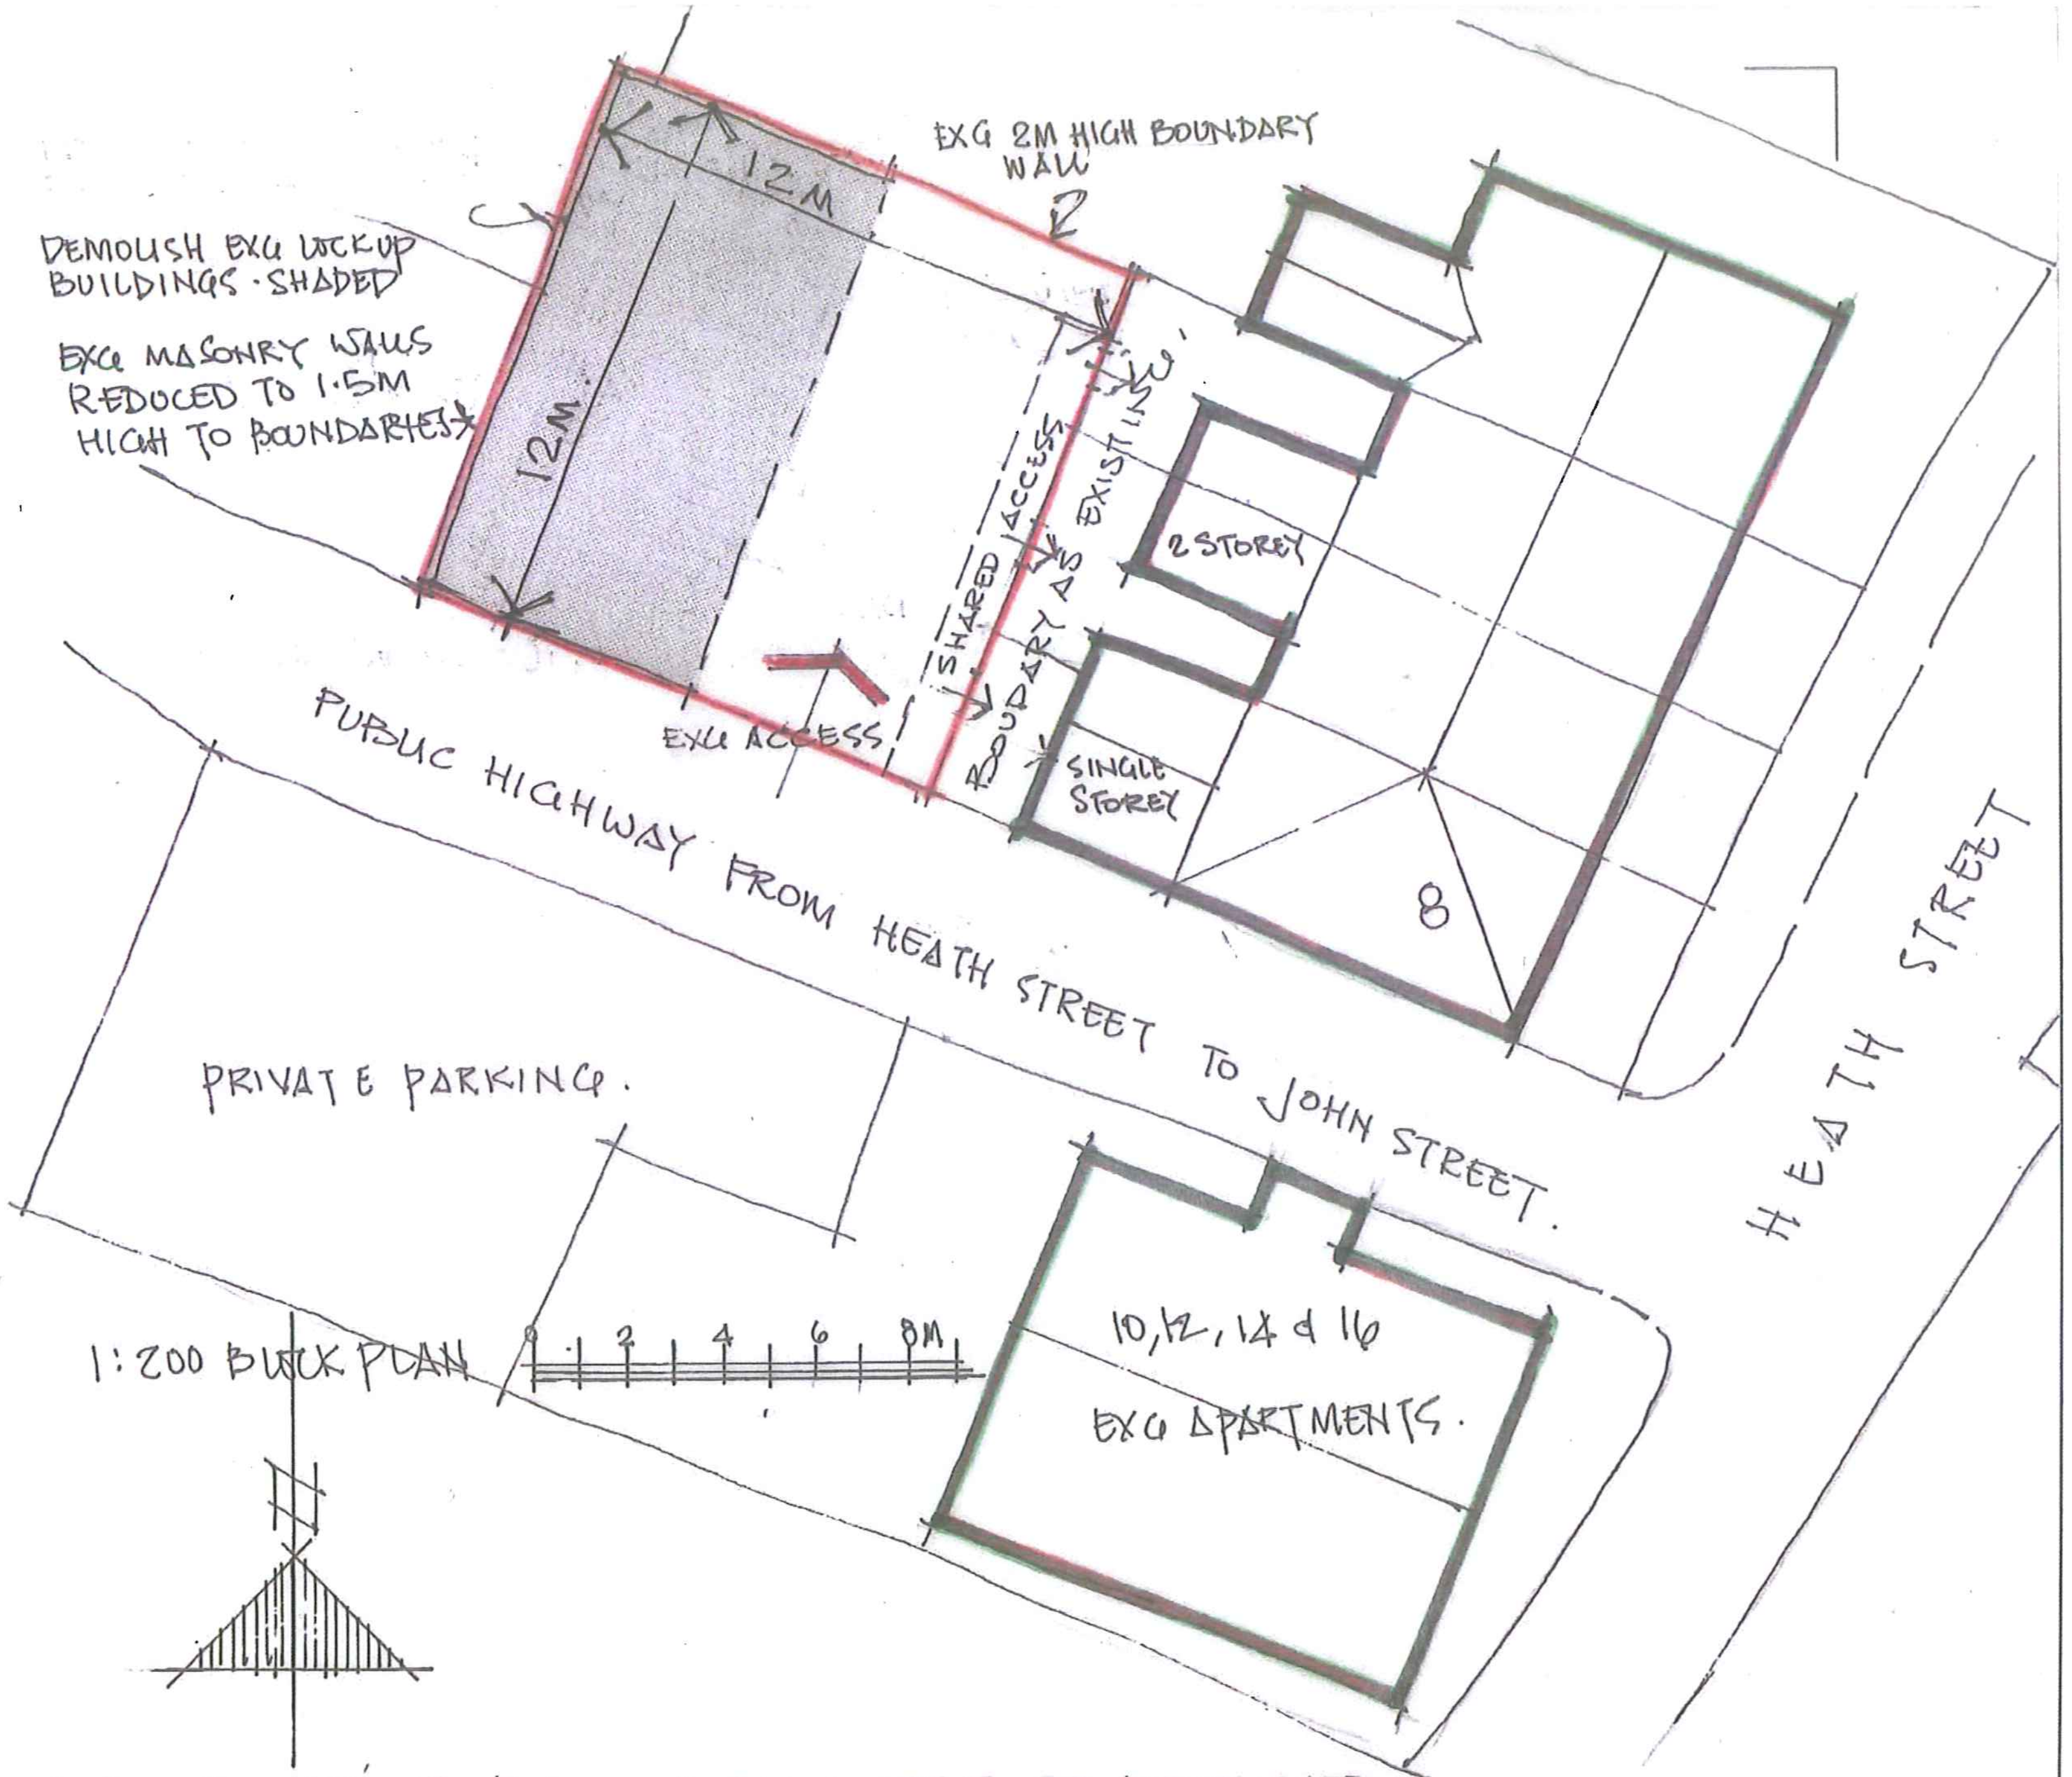

1:200 BLOCK PLAN

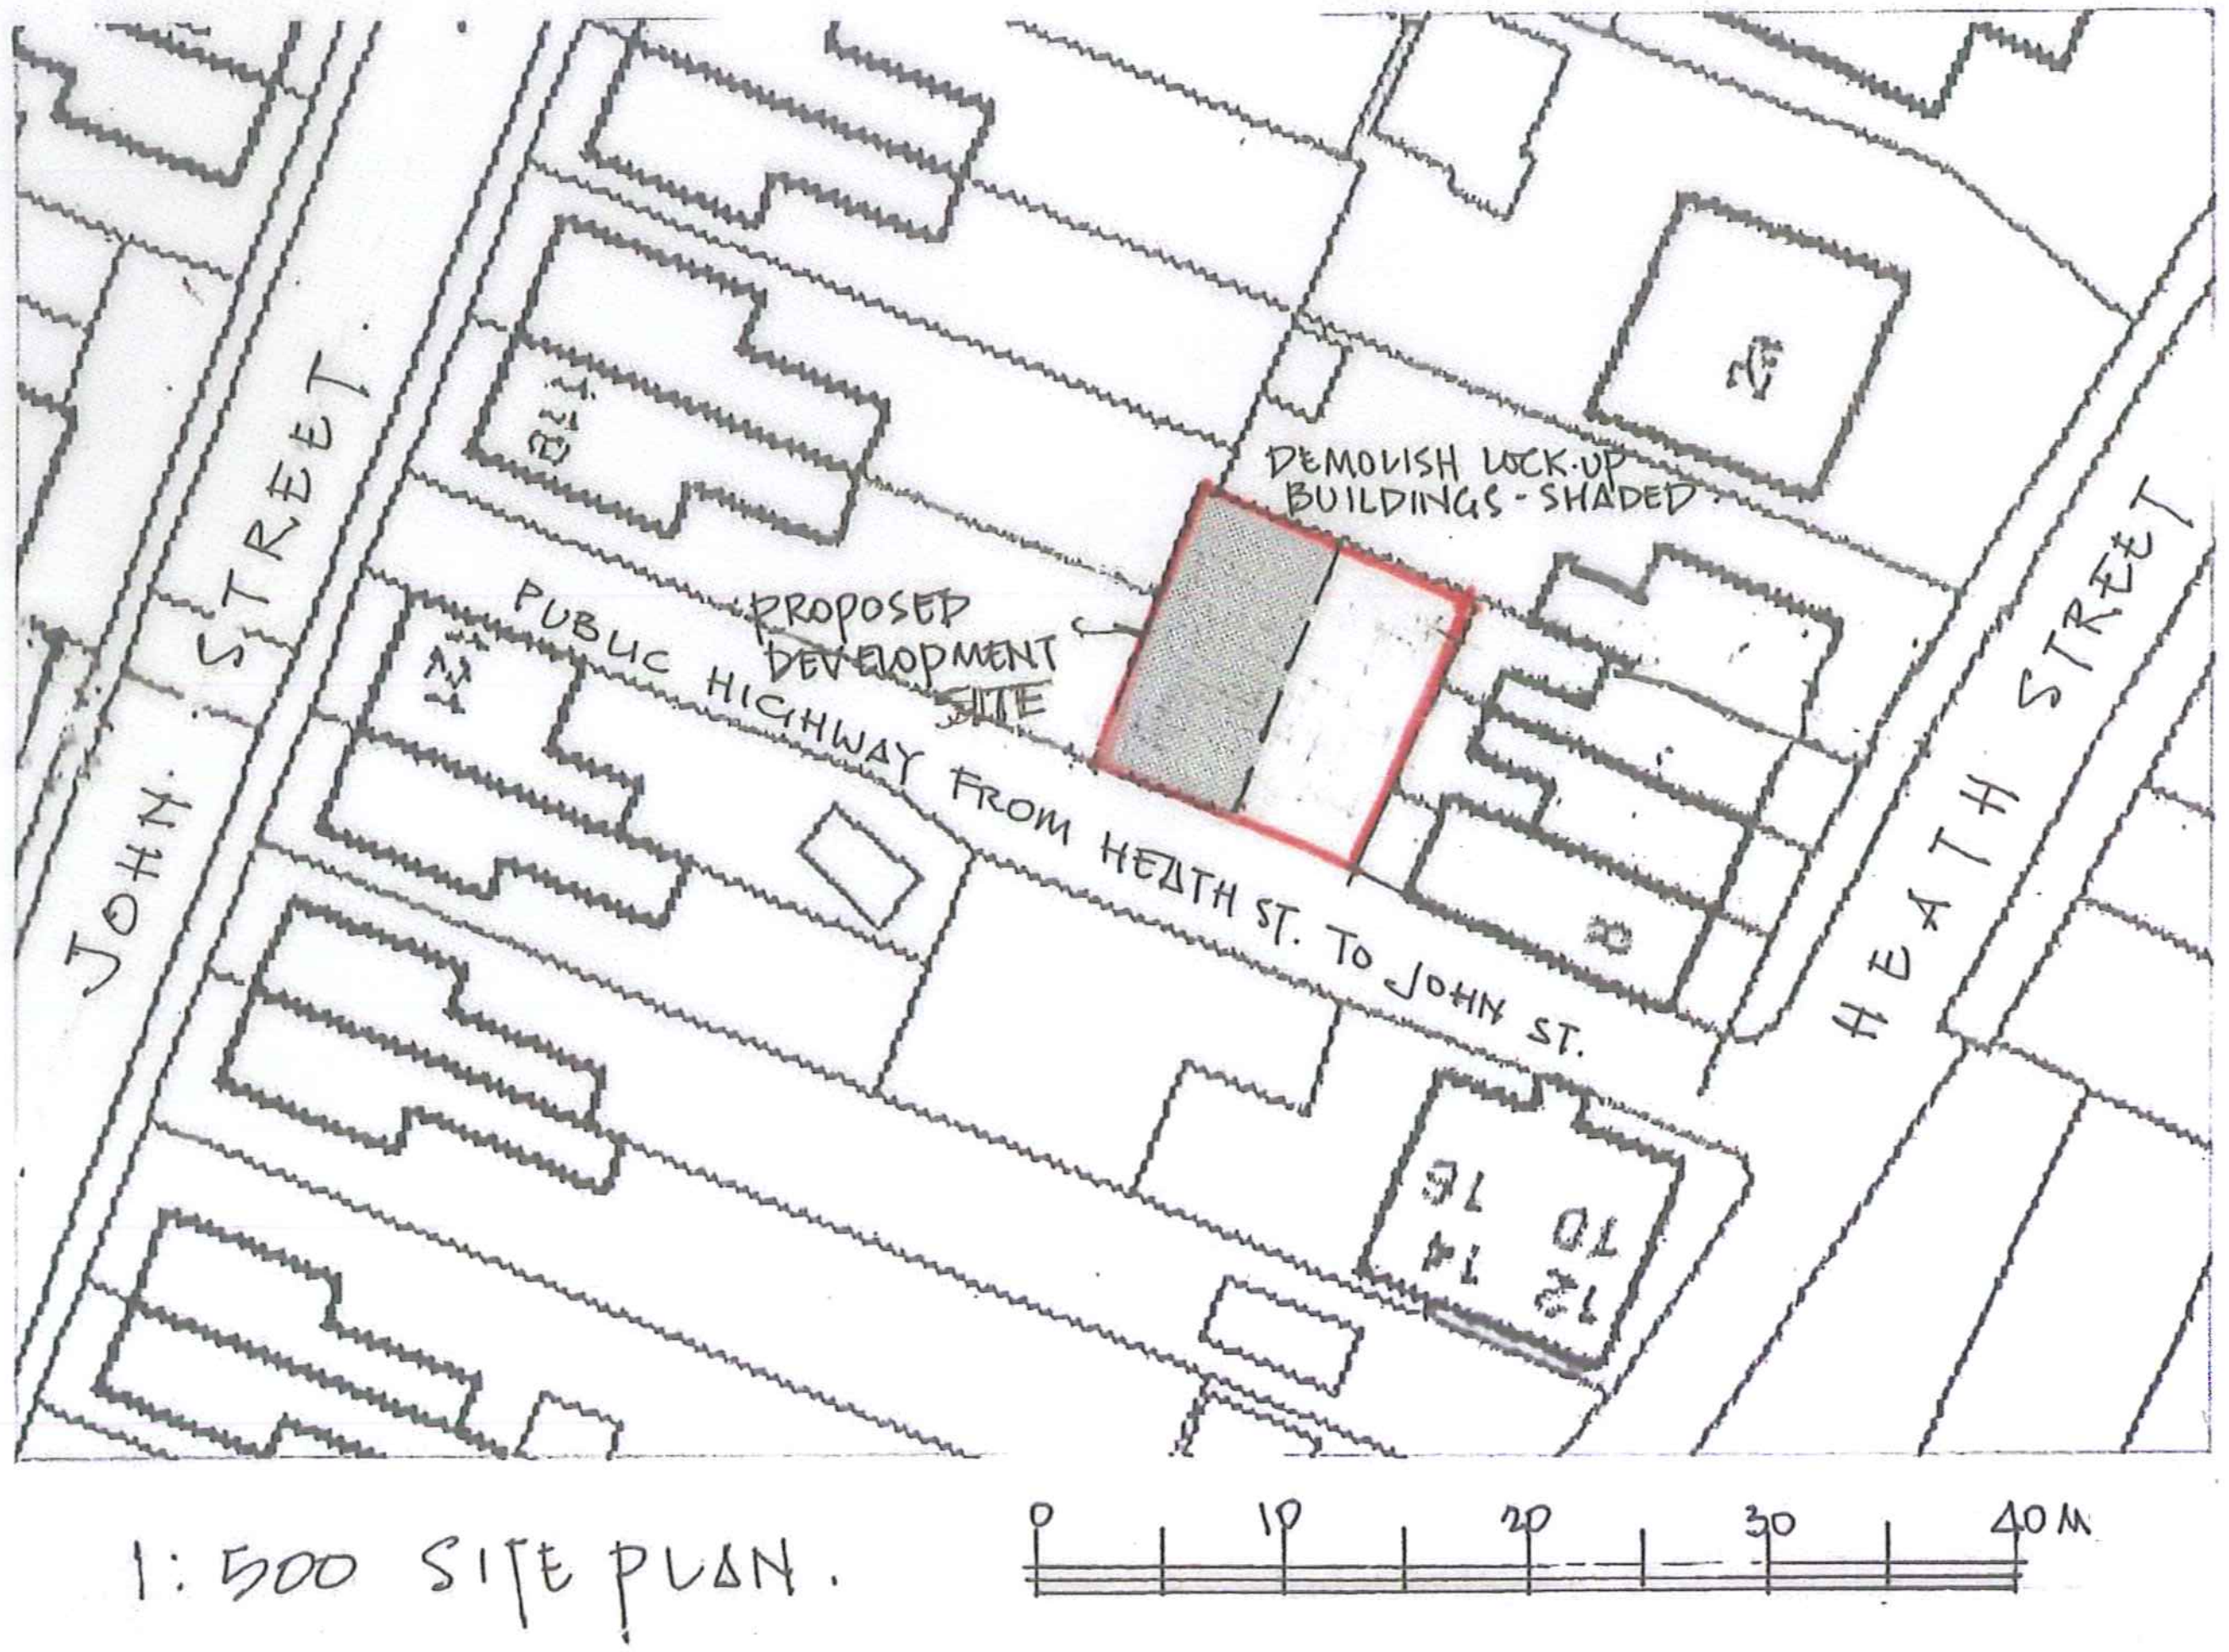

1:500 SITE PLAN.

1:200 ELEVATIONS OF LOCK-UP BUILDINGS TO BE DEMOLISHED.

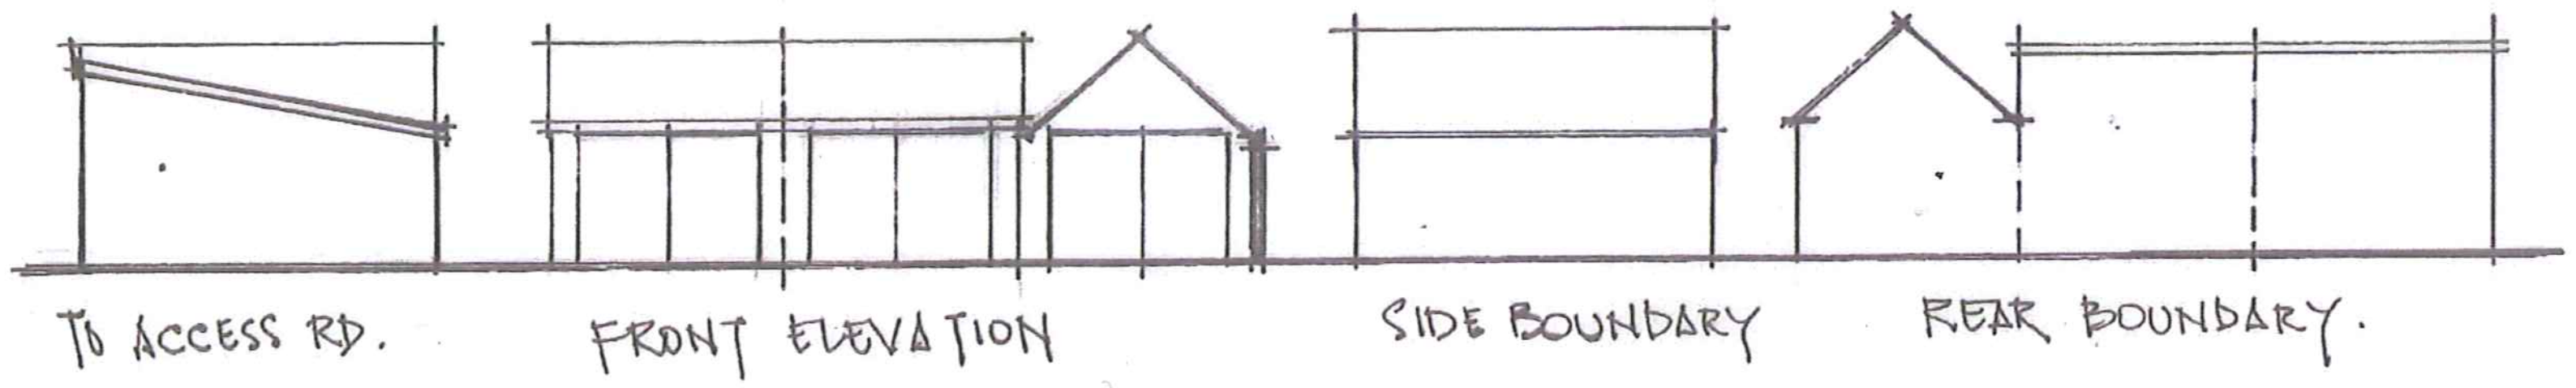

V W B ARCHITECTS

35 West Street, Congleton, Cheshire, CW12 1JN tel: 01260 272891 e-mail: admin@vwbarchitects.co.uk

PROJECT	Residential Development off Heath Street, Biddulph, S-O-T.	SCALE	As Shown @A3
CLIENT	Mr S Pointon	DATE	July 2017
TITLE	APPLICATION PLAN	DRWG. No.	3895 / 01