

SOUTH ELEVATION - 1:100 @ A1

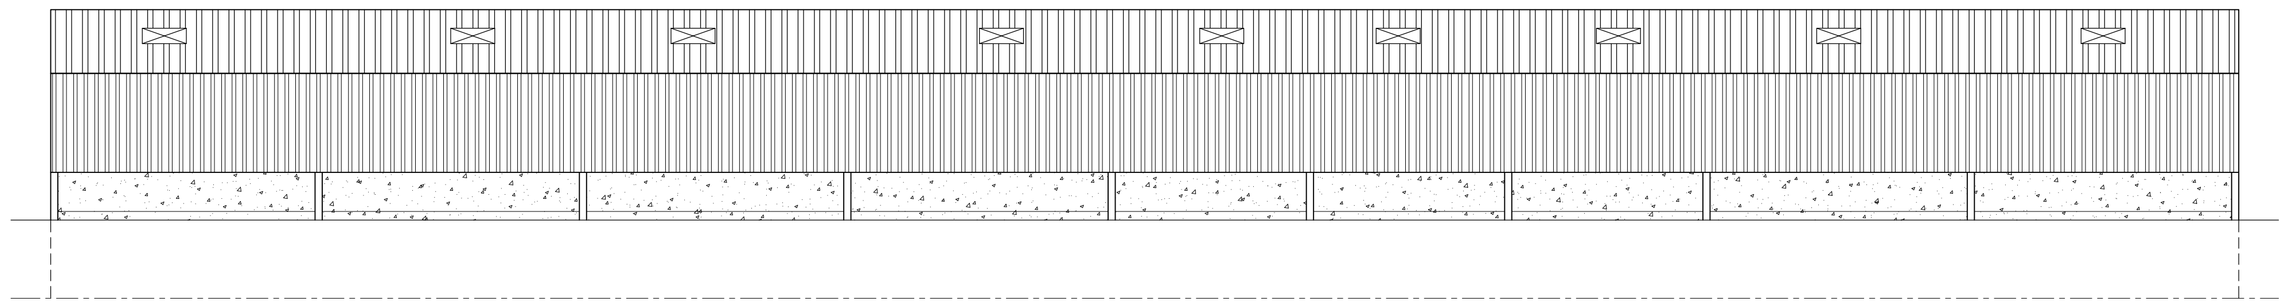

NORTH ELEVATION- 1:100 @ A1

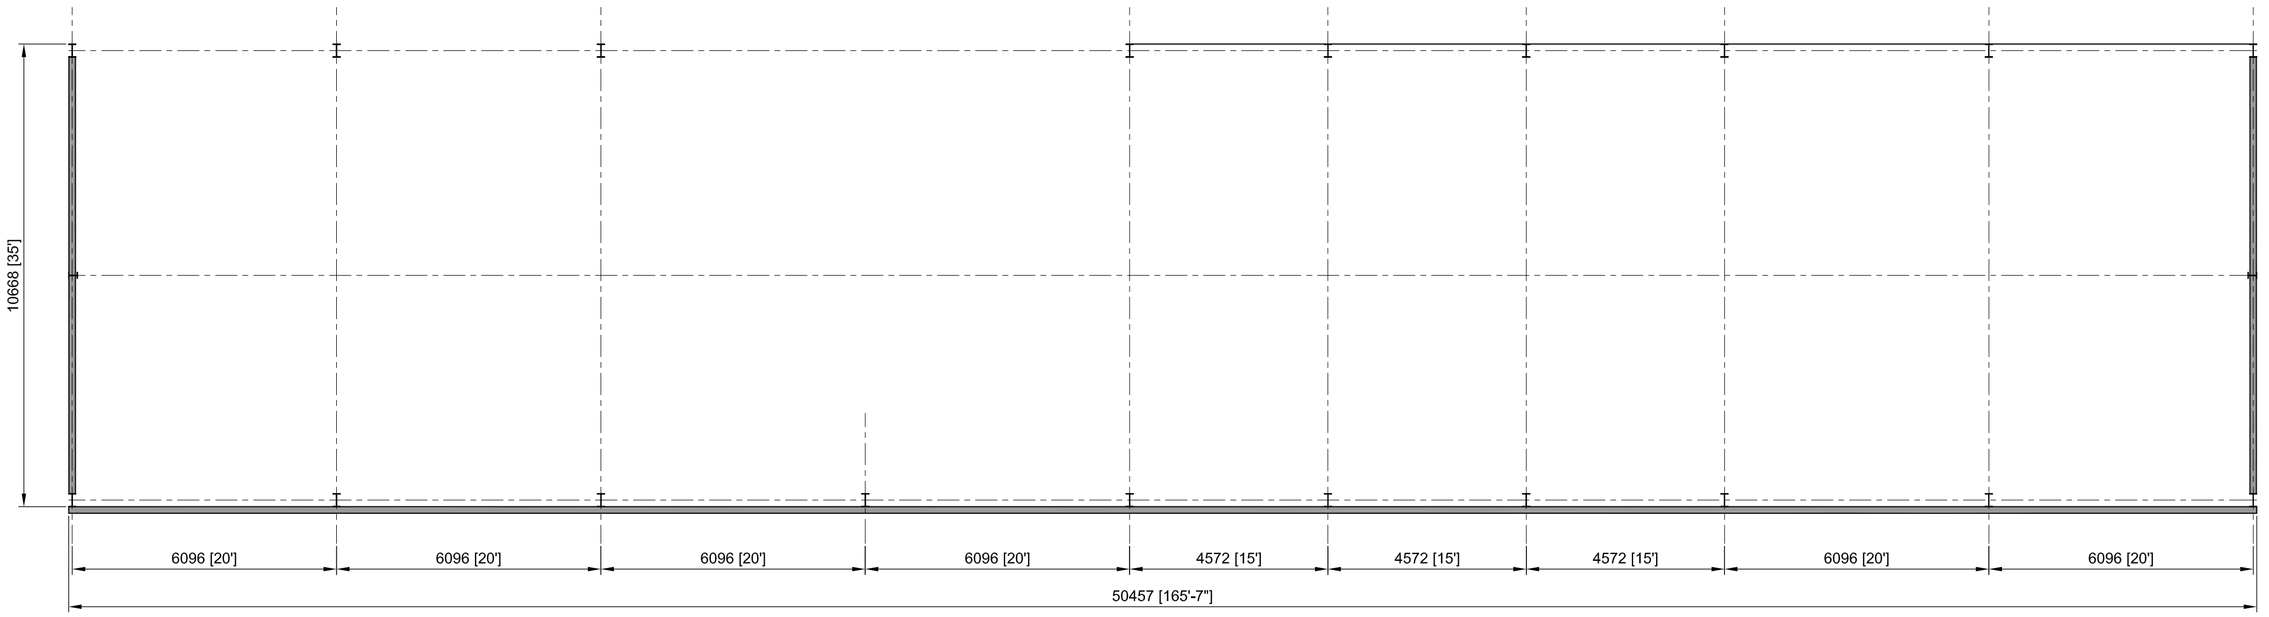

LAYOUT - 1:100 @ A1

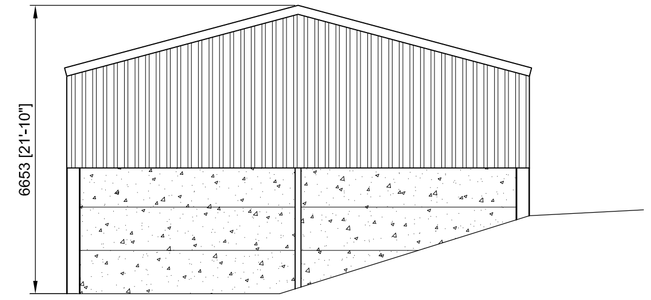

EAST ELEVATION - 1:100 @ A1

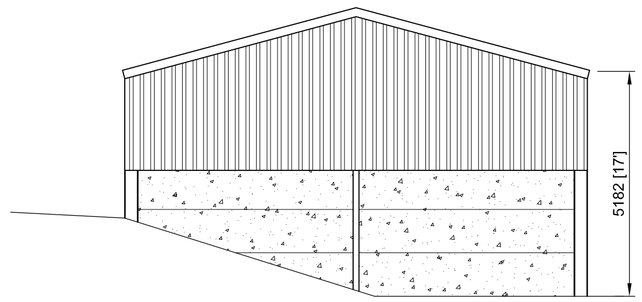

WEST ELEVATION - 1:100 @ A1

ROOF
Natural coloured fibre cement sheets, with alternate ventilating ridge and barge boards at the gable ends

SOUTH ELEVATION
Plastisol coated box profile steel cladding in Slate Blue for 5 bays to a depth of 1.8m below eaves, All other bays to be open.

NORTH ELEVATION
Plastisol coated box profile steel cladding in Slate Blue above 3m high pre-cast concrete wall panels.

EAST ELEVATION
Plastisol coated box profile steel cladding in Slate Blue above 3m high pre-cast concrete wall panels.

WEST ELEVATION
Plastisol coated box profile steel cladding in Slate Blue above 3m high pre-cast concrete wall panels.

©Crown Copyright and database rights 2016 OS 100019980

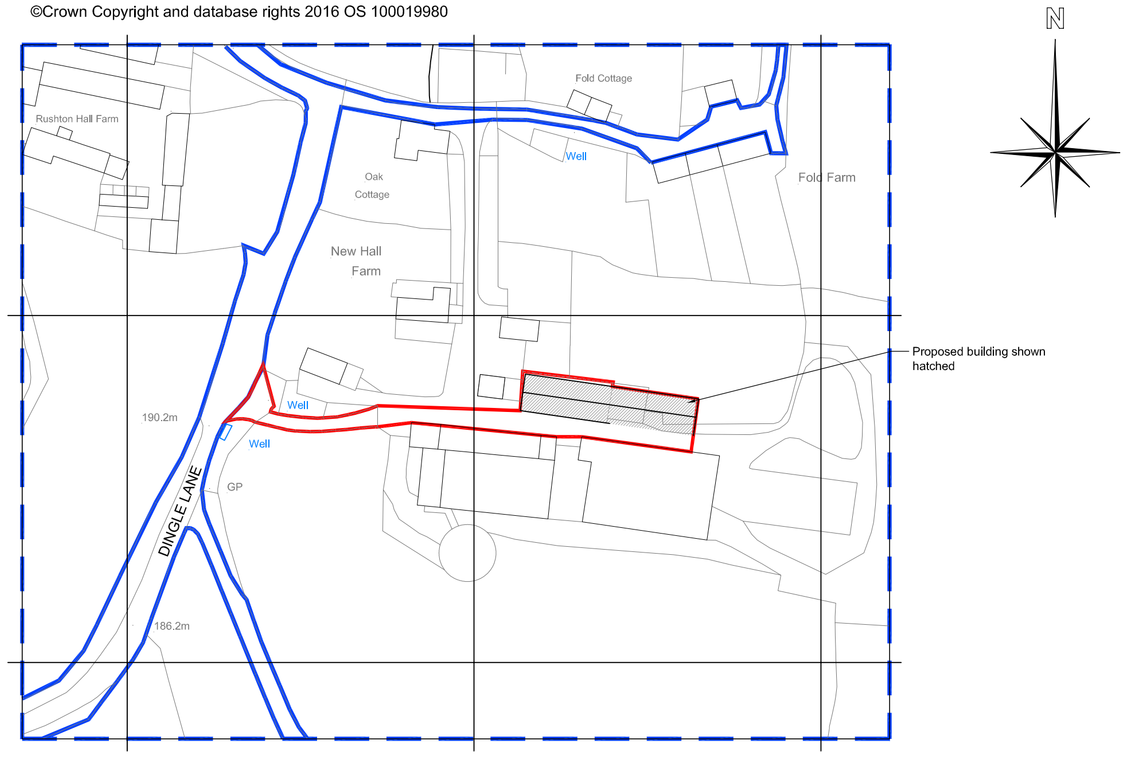

SITE LOCATION PLAN - 1:1250 @ A1

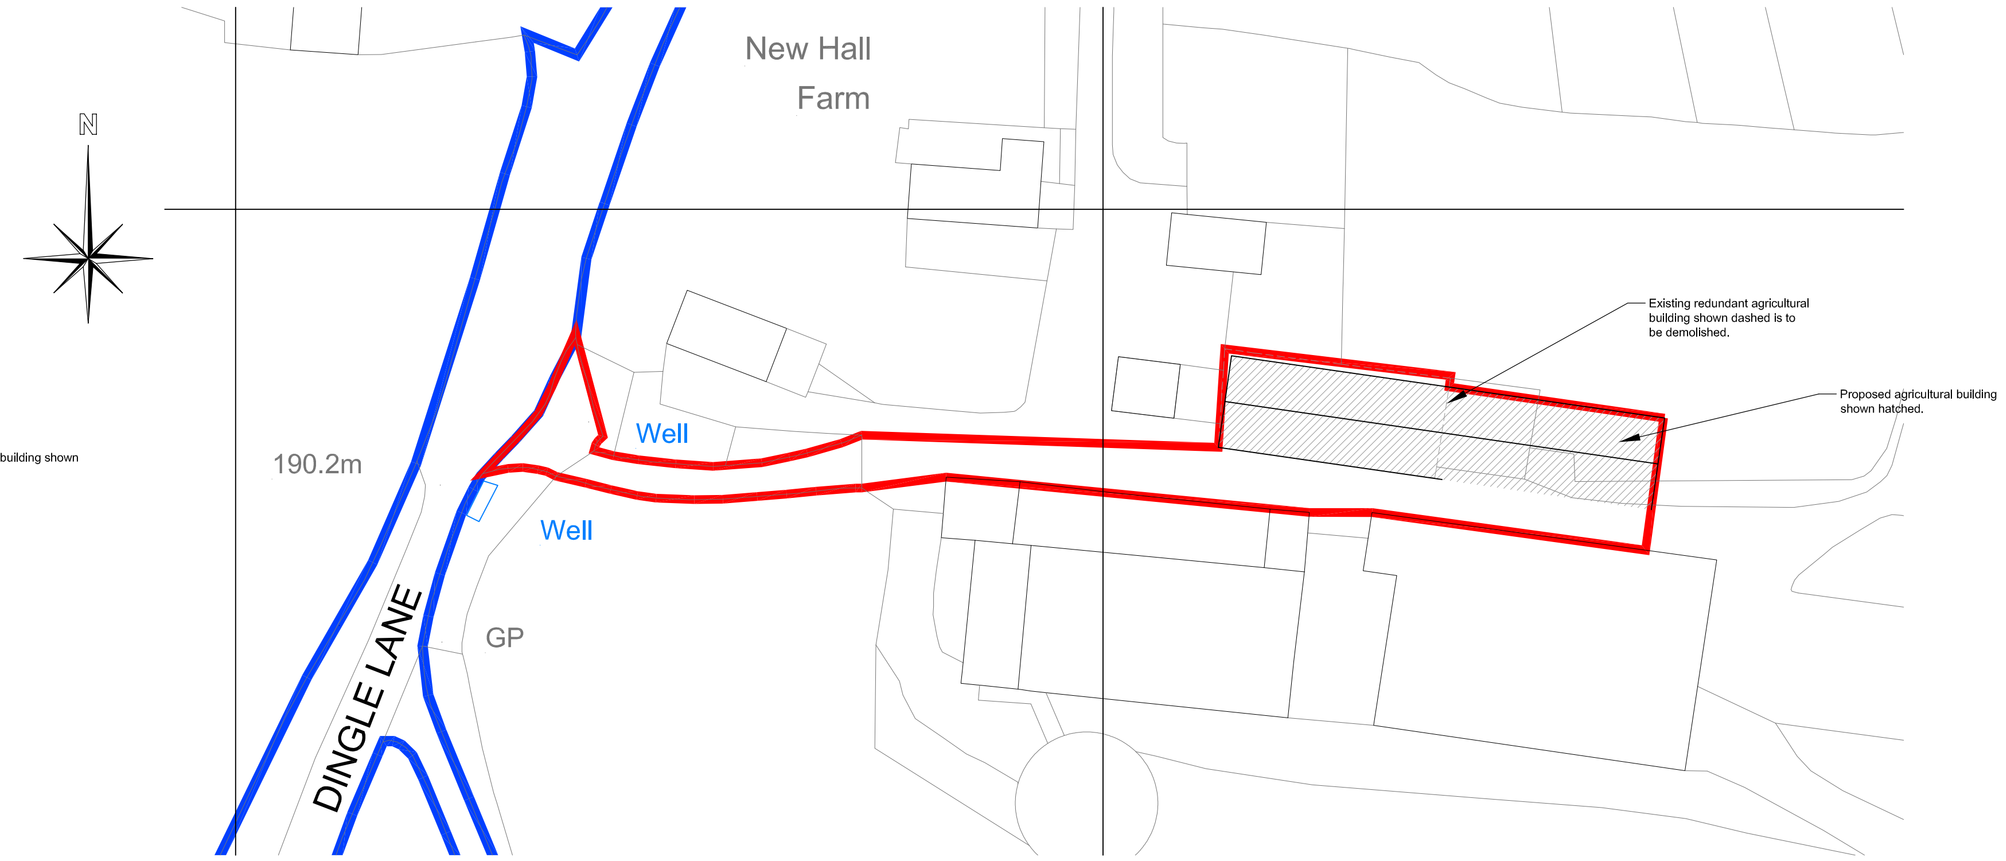

BLOCK PLAN - 1:500 @ A1

Rev	Date	Description
A	18-01-17	Location and Block plan amended.

M J BARRETT
CONSTRUCTIONS
Brookside Business Park
Brookside Road
Uttoxeter Staffs.
ST14 8AT
tel 01889 564253 fax 01889 564210

Client
Mr Gordon Harrison

Project
Harrison Partners
New Hall Farm
Rushton Spencer
Macclesfield
SK11 0QT

Title
Planning

Drawn	Date
KS	29.7.16
Checked	Scale
-	1:100 @ A1

Status
B2021

Drg No.	Rev
3821-01	A

DO NOT SCALE. IF IN DOUBT ASK

This drawing is Copyright. It is sent to you in confidence. It must not be copied or disclosed to third parties without our written permission. It remains our property and must be returned on request.