

East elevation



West elevation

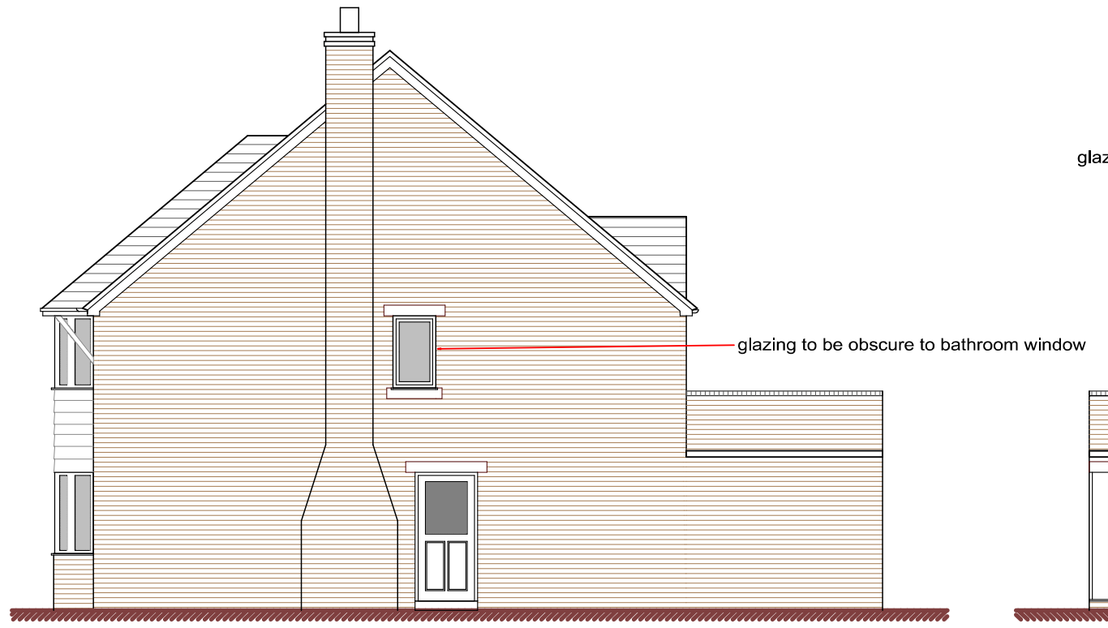

South elevation

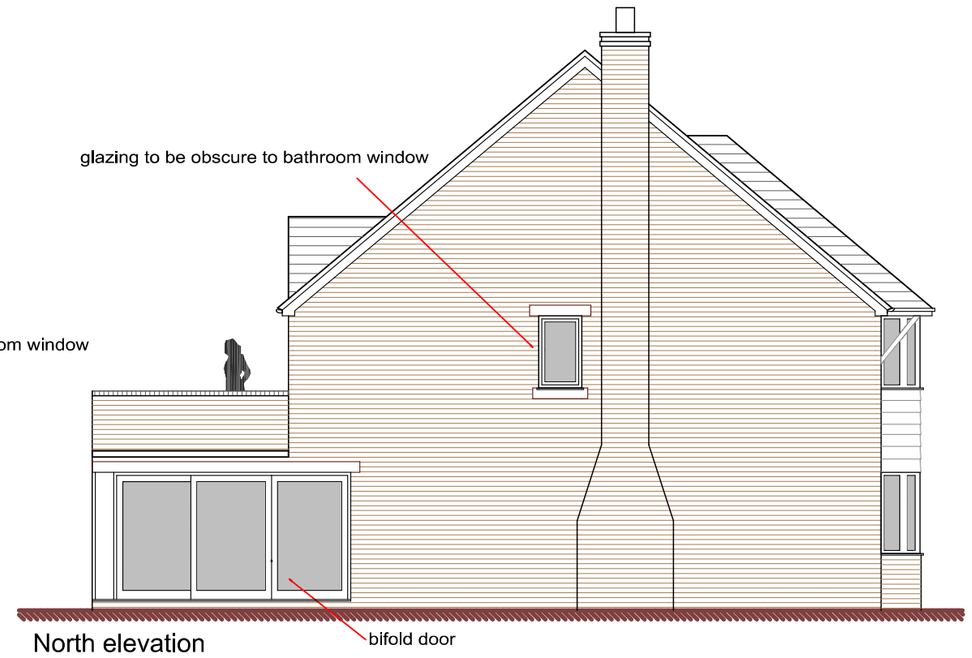

North elevation

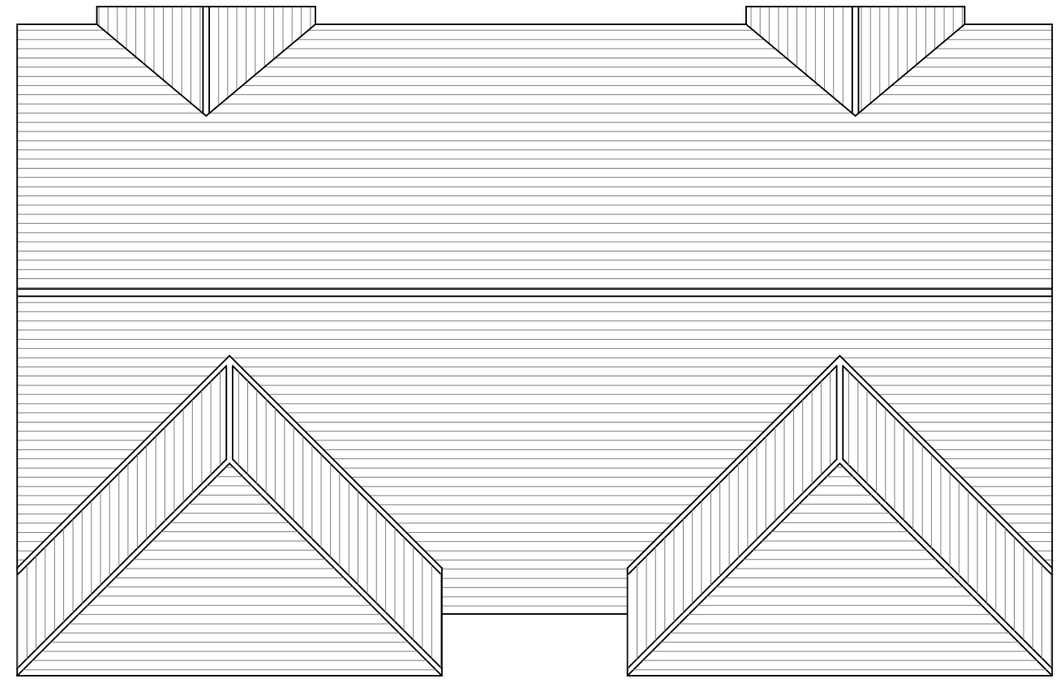

Roof Plan

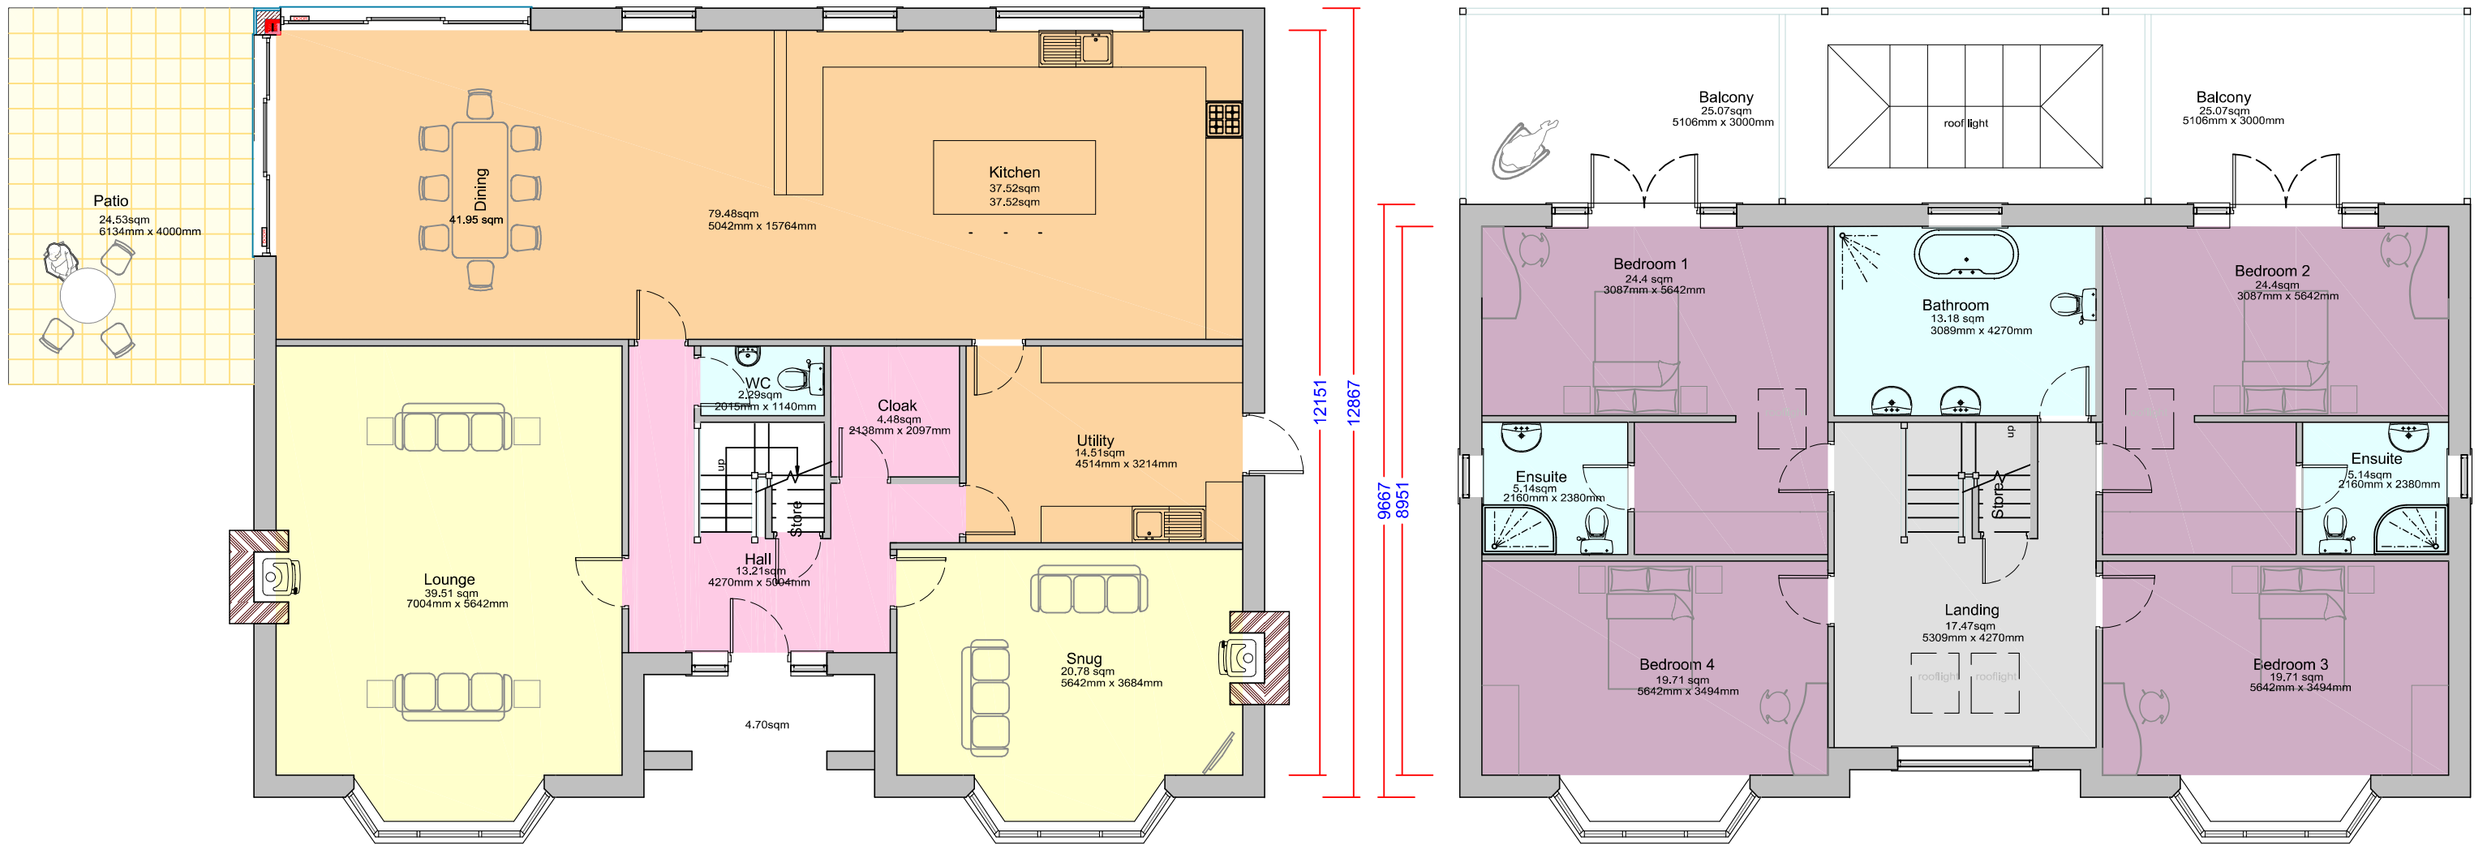

Ground floor plan GIFA = 186.5m²

Scale

0 1 2 3 4 5

DBD Architectural Consultancy Ltd ©2017

1. Copyright is vested with DBD Architectural Consultancy Ltd.

2. All dimensions to be checked on site before proceeding.

3. Contractor to check/adjust dimensions of new work to suit existing conditions.
Do not assume existing structure or details are plumb, square or level.

4. Contractor must notify the architect of any discrepancies before proceeding.

5. All drawings to be read in conjunction with all other consultants drawings and specs.

Rev	Date	Description
B	07.11.17	Minor amendment
A	30.09.16	Minor amendments

DBD Architectural Consultancy

DBD Architectural Consultancy Ltd
50 Broad Street, Leek,
Staffordshire,ST13 5NS
01538 383118
mail@dbdconsultants.co.uk
www.dbdconsultants.co.uk

Mr and Mrs Shirley
Outlands, 340 Cheadle Road
Cheddleton ST13 7BW
Client

Proposed detached dwelling in garden curtilage
Project

Title
plans and elevations as proposed

Stage: Planning

Size:	Date:	Job No:
A2	15.08.16	1645-100
Scale:1:100		

Drawing Number: PL 03B