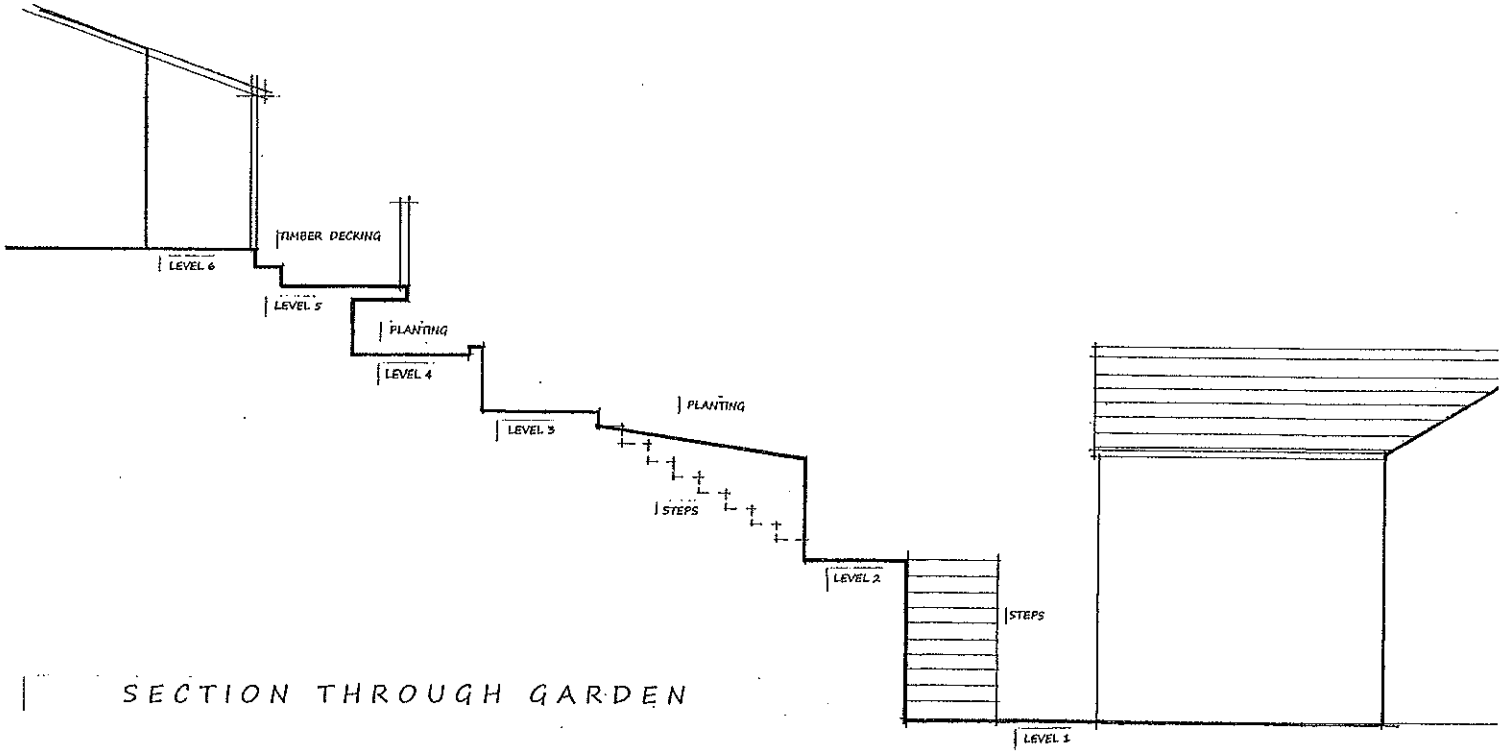

SECTION THROUGH GARDEN

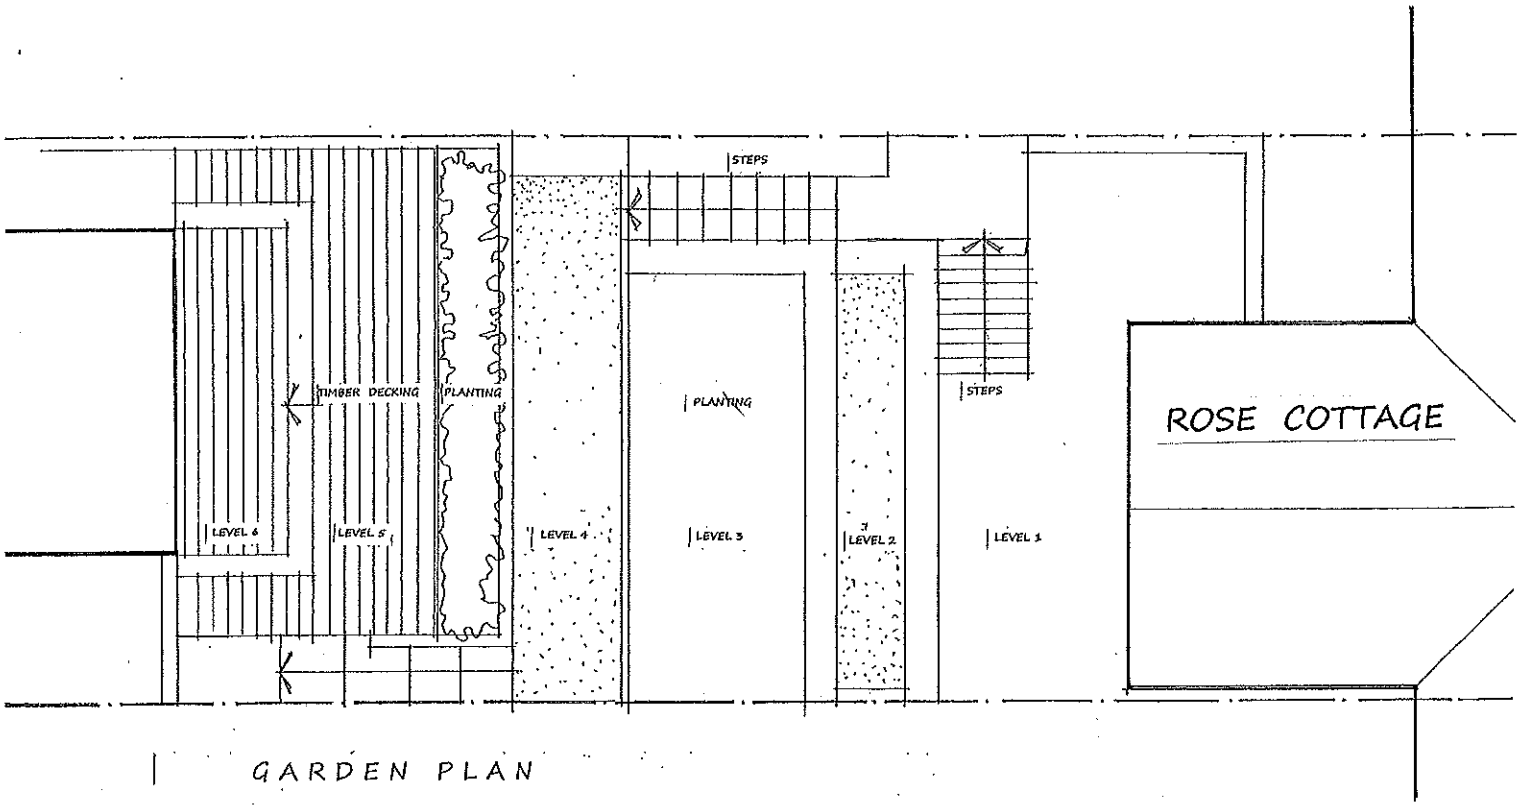

GARDEN PLAN

Rose Cottage, Dunwood Lane, Rudyard, ST13 8RG

GARDEN PLAN AND SECTION

Drawing No. - RCR/PL/01 Scale 1:100

e&Co. design

architecture • planning • interiors

Evans & Co. Consultant Designers Ltd.
59 Oxford Road, Altrincham, Cheshire, WA14 2ED