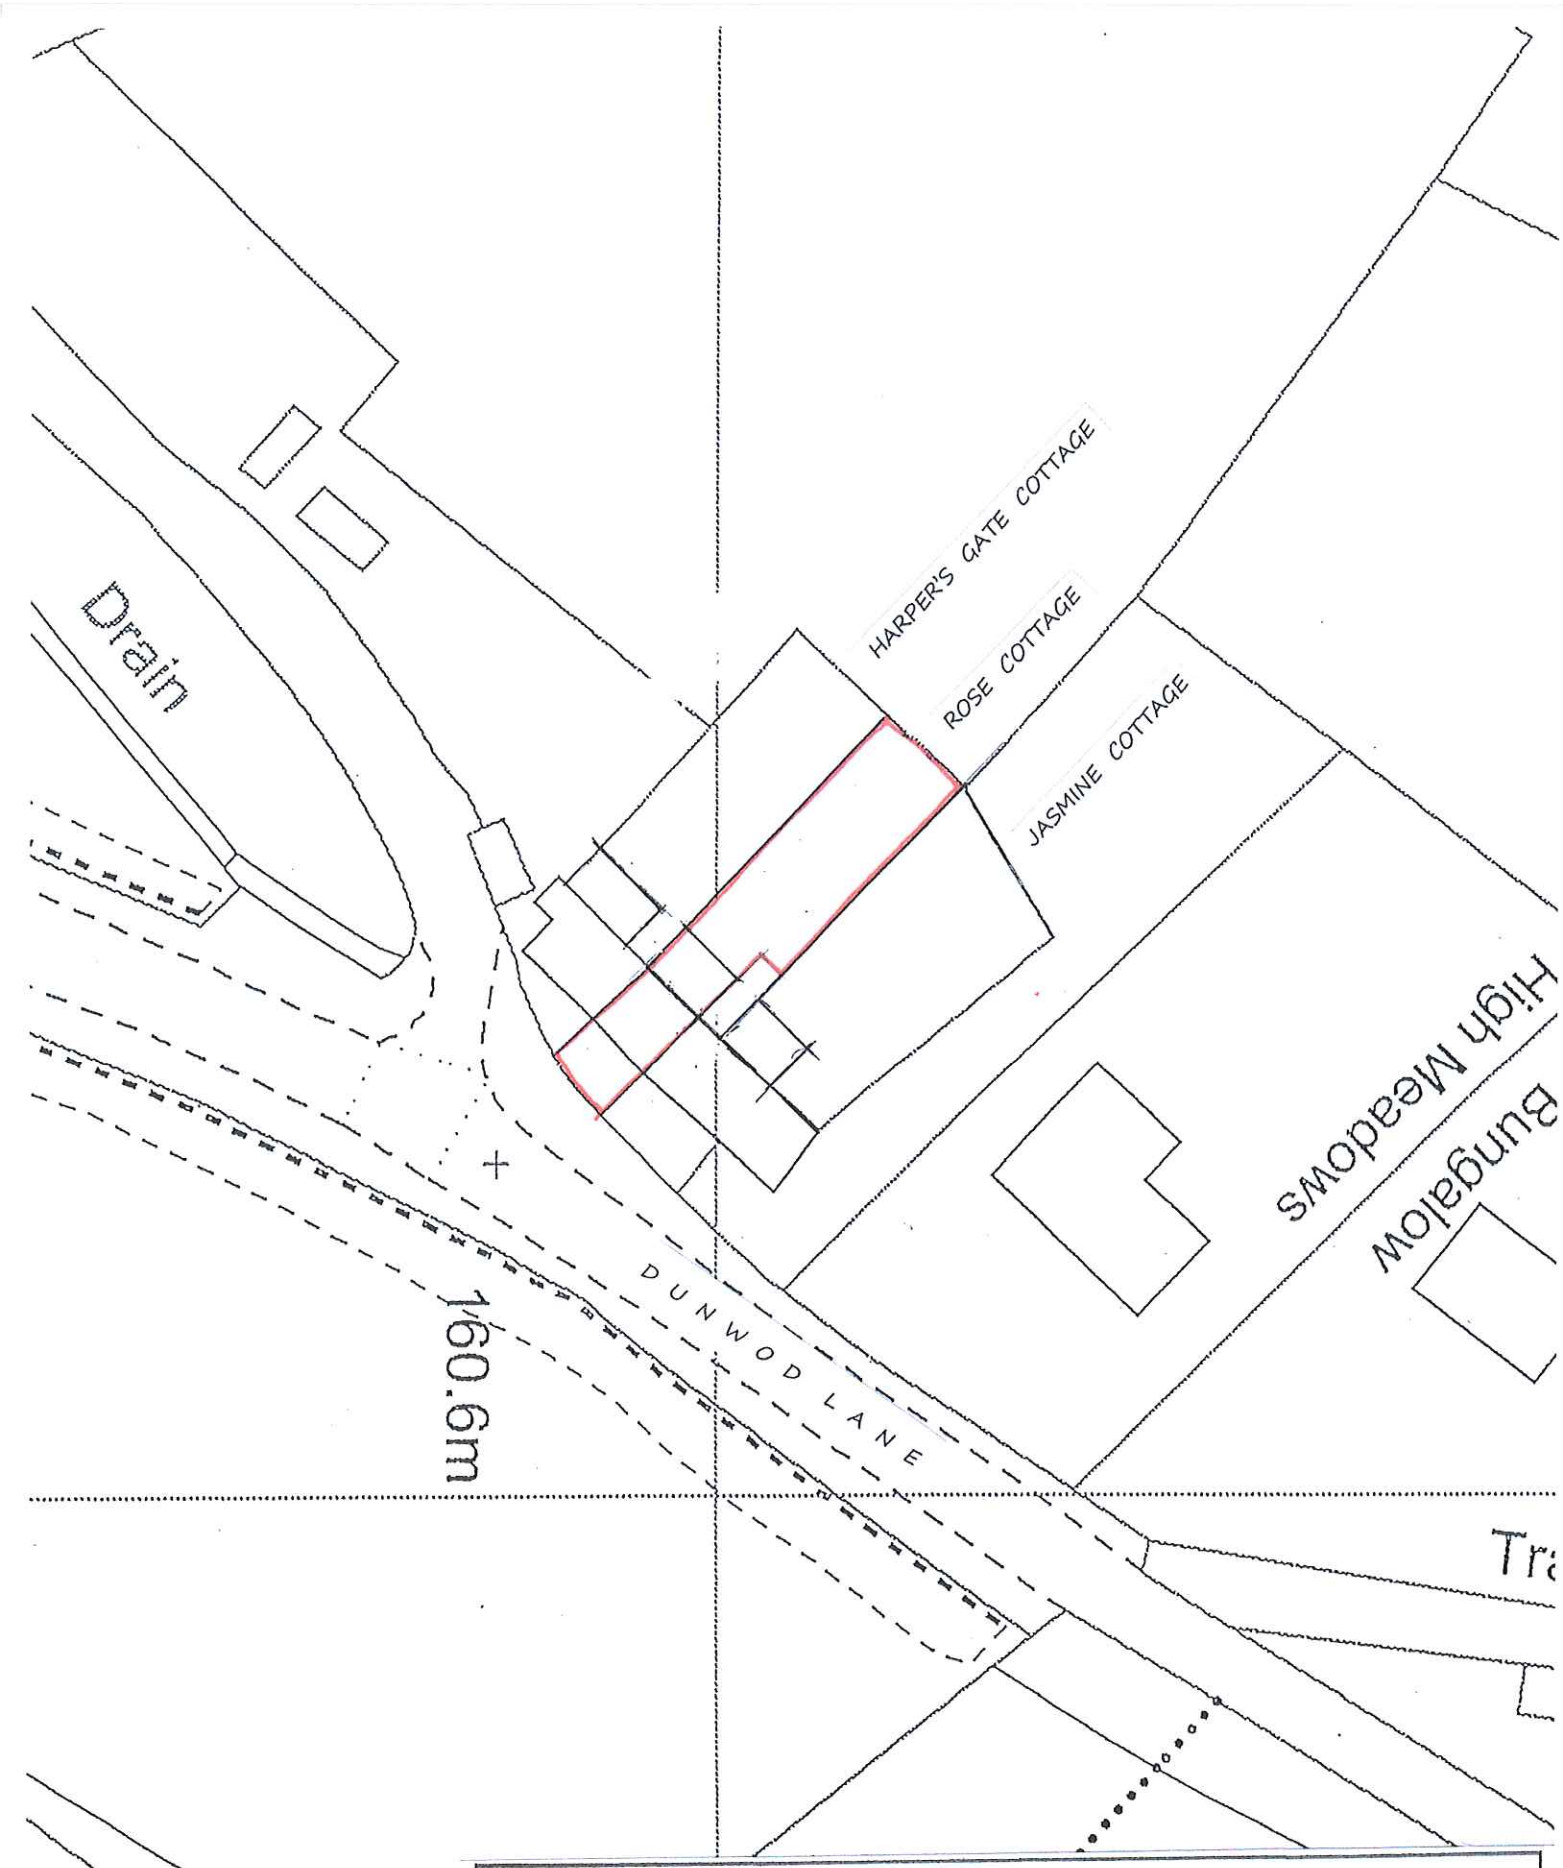

Rose Cottage, Dunwood Lane, Rudyard, ST13 8RG

LOCATION PLAN

Drawing No. - RCR/PL/03 Scale 1:500

e&Co. design

architecture • planning • interiors

Evans & Co. Consultant Designers Ltd.
59 Oxford Road, Altrincham, Cheshire, WA14 2ED
Tel: 07966 282 756