

A5 North Elevation 1:100

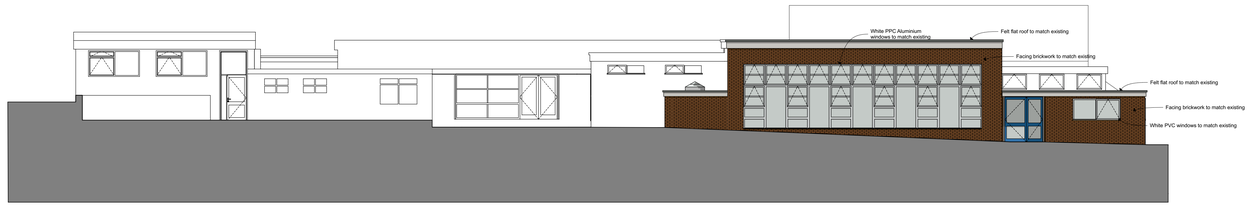

A6 North Elevation 1:100

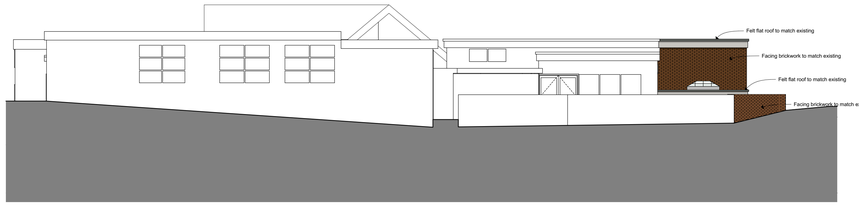

A7 East Elevation 1:100

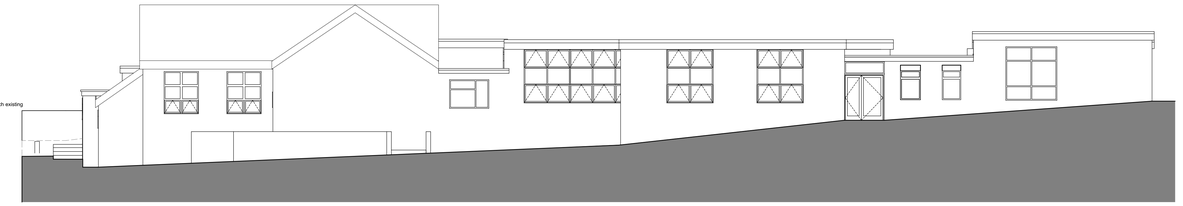

A8 South Elevation 1:100

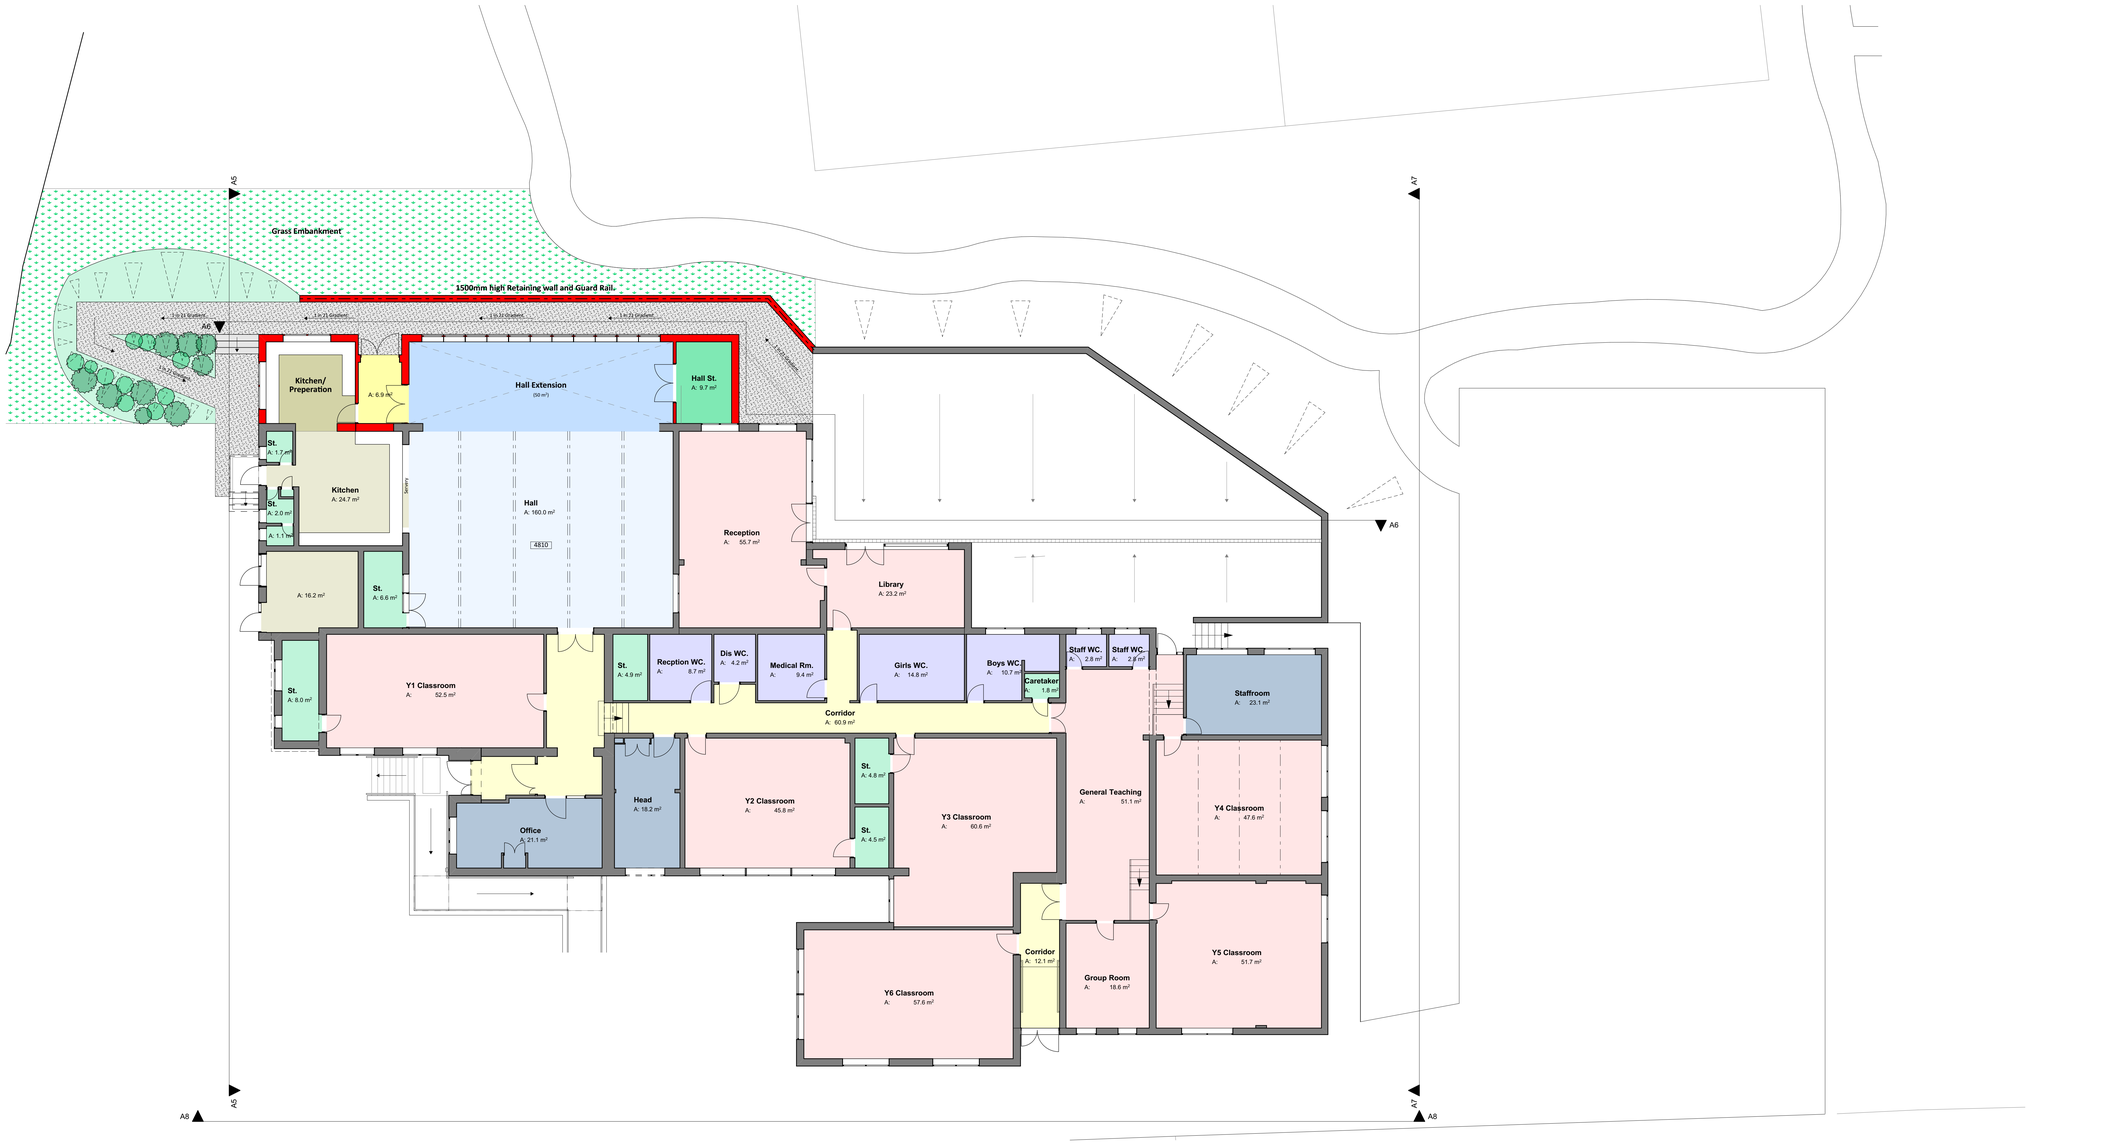

1. Ground Floor 1:100

Rev ID	Date	Comment

wood | goldstraw | yorath
ARCHITECTS QUANTITY SURVEYORS CDM CO-ORDINATORS
Churchill House, Regent Road, Stoke on Trent, ST1 3RH
Tel: 01782 208000 Fax: 01782 208712 E-mail: info@woodgoldstraw.co.uk
www.woodgoldstraw.co.uk

Client
St. Filumenas RCS, Caverswall, ST11 9EA

Project
Proposed Hall Extension

Scale 1:100 | Issue Date 08/11/2017
Sheet Size A0 | Drawn L Adams

Title
Plans and Elevations as Proposed

Drawing Number 3004-14-05 | Revision ID

CAD file path:
J:\CLIENTS\ST FILUMENAS RC SCHOOL\CAVERSWALL - ST FILUMENAS RCS\3004-14 Proposed Hall Extension\03 Drawings and Docs\CAD\3004-14 Planning .pln

Copyright. Wood Goldstraw Yorath LLP
Contractors are to check all dimensions on site and refer any discrepancies to the Architect immediately. This drawing has been prepared for the purpose of obtaining planning consent and may not be sufficient for other purposes including tender. It is based on the most recent digital data provided to us but we cannot accept liability for the accuracy of third party data (OS mappings, topographical survey information, etc) used to prepare this drawing. Figured dimensions are to be taken in preference to scaled dimensions. This drawing is to be read in conjunction with all relevant consultants' drawings and specifications. Any dimensions are noted for reference and any further specific dimensional information can be provided upon request.