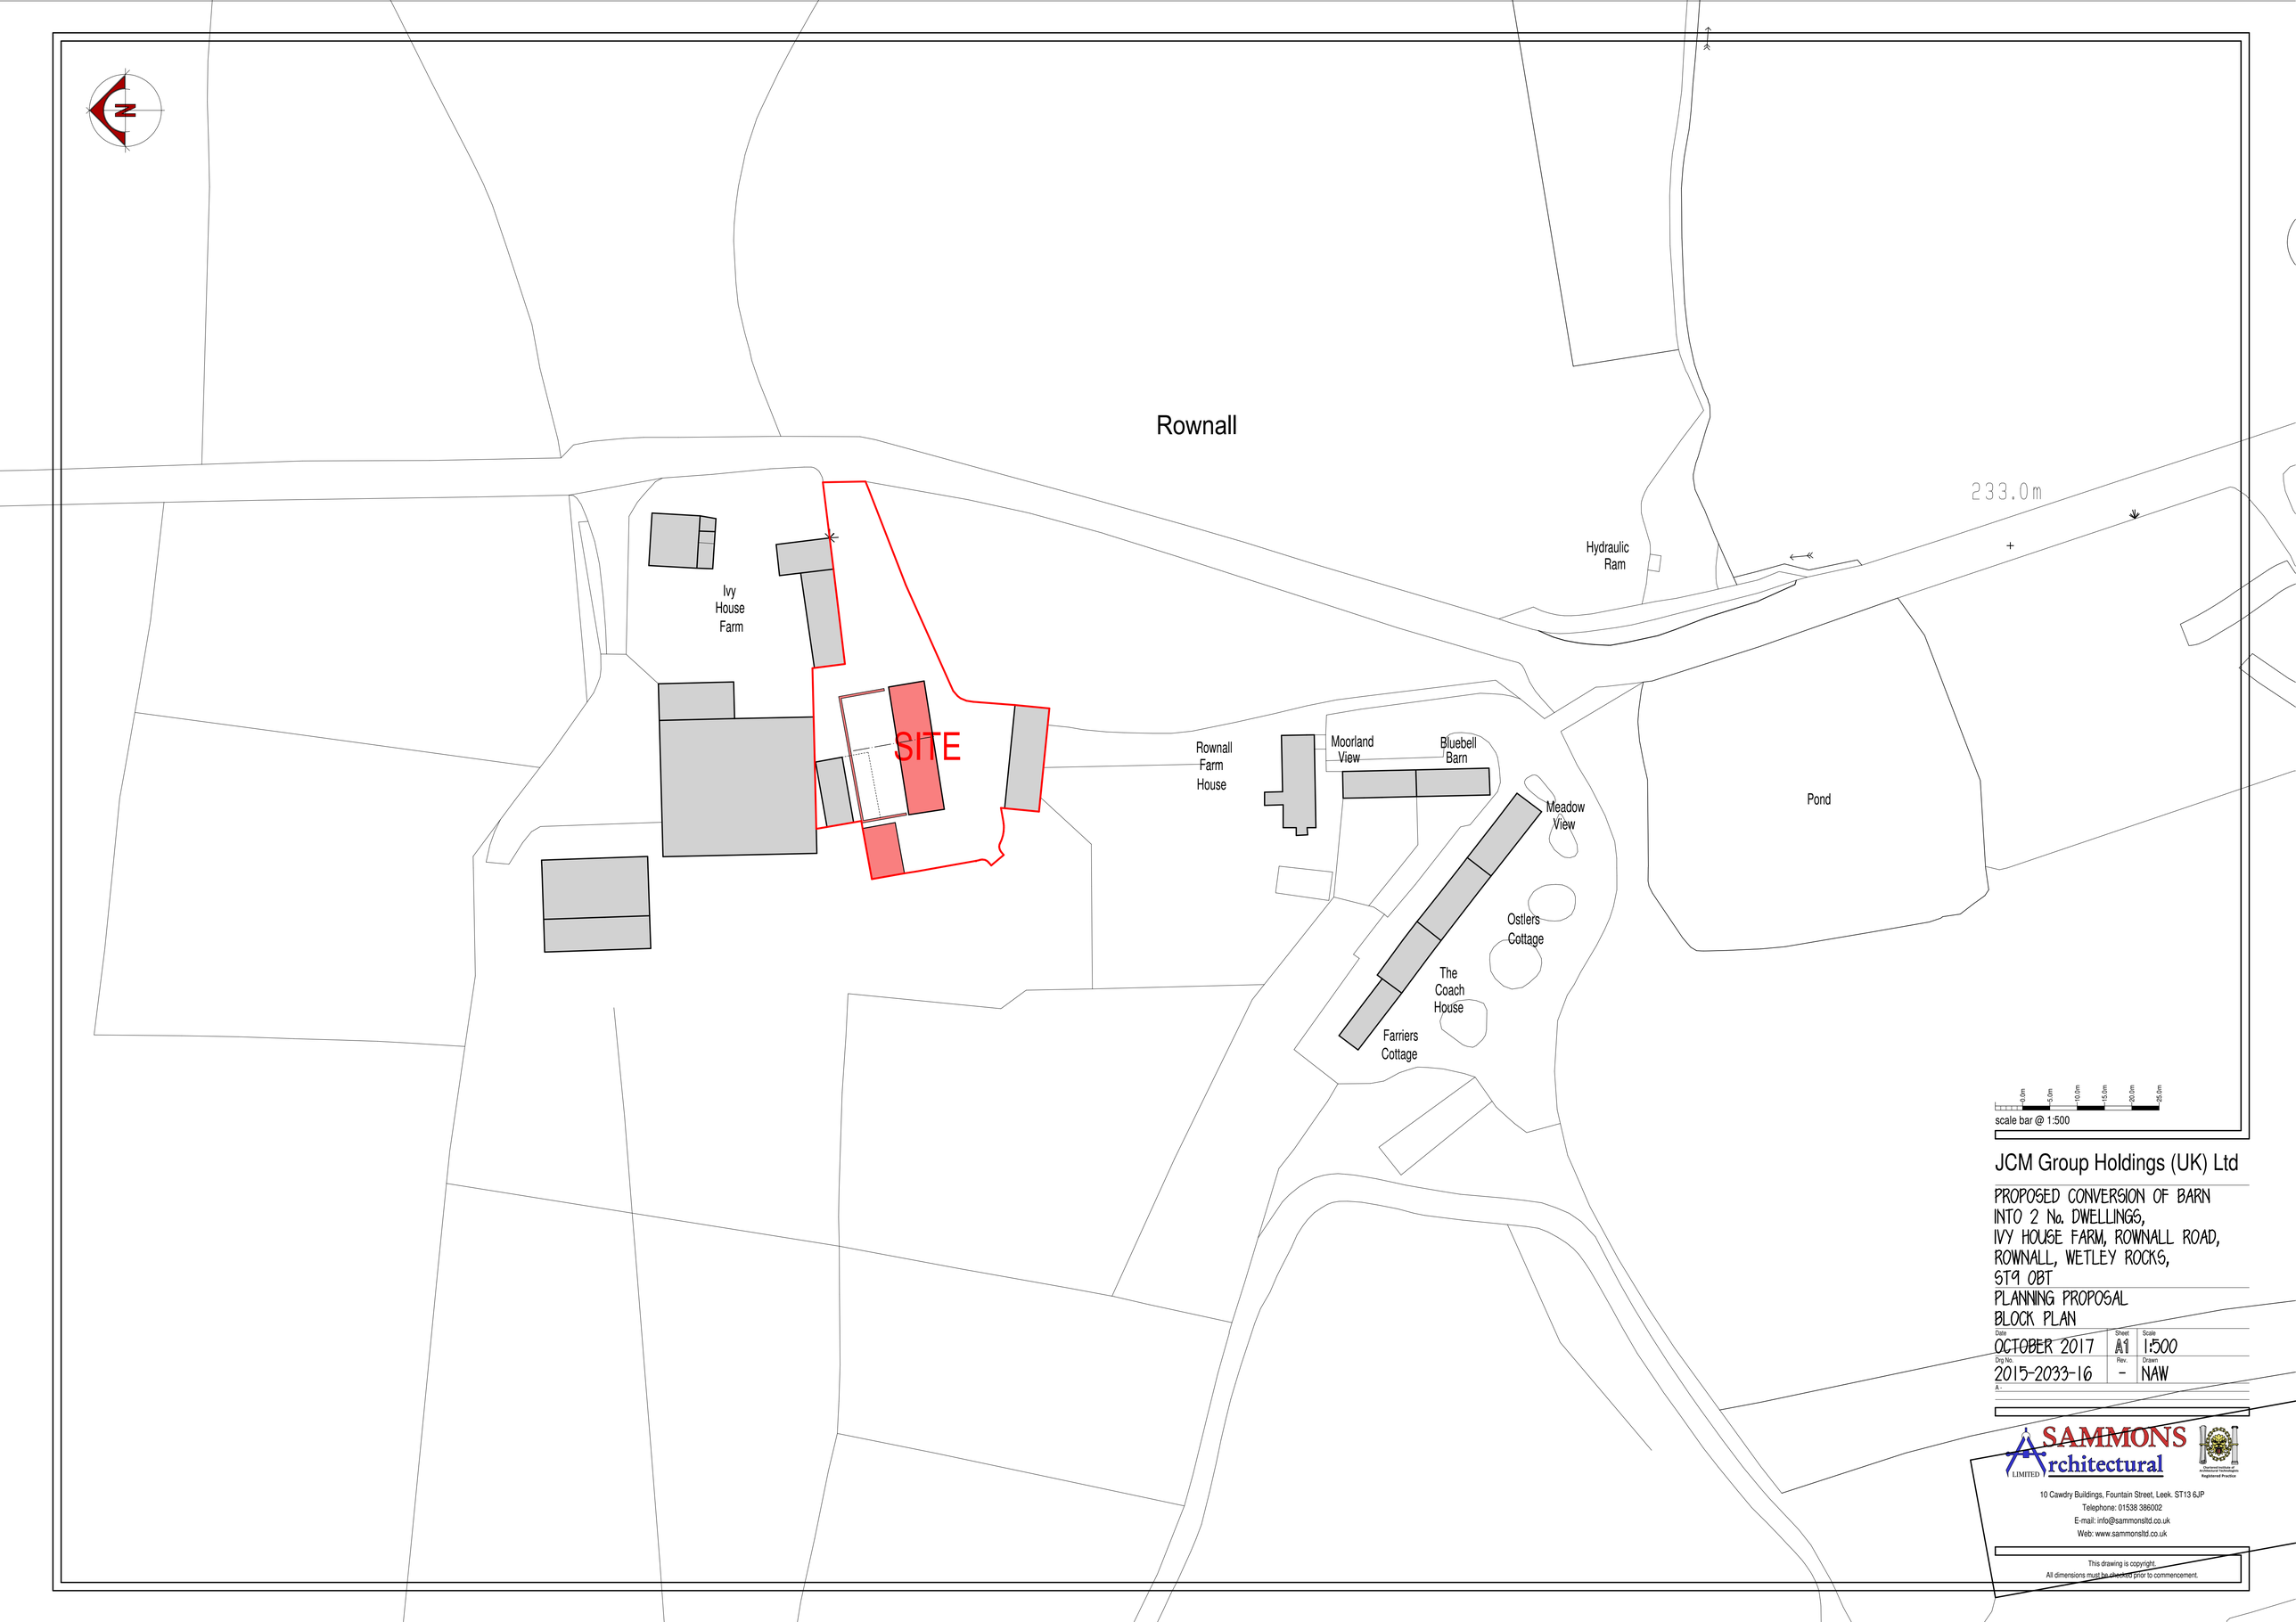

scale bar @ 1:500

JCM Group Holdings (UK) Ltd

PROPOSED CONVERSION OF BARN
INTO 2 No. DWELLINGS,
IVY HOUSE FARM, ROWNALL ROAD,
ROWNALL, WETLEY ROCKS,
ST9 0BT

PLANNING PROPOSAL
BLOCK PLAN

Date	Sheet	Scale
OCTOBER 2017	A1	1:500
Dig No.	Rev.	Drawn
2015-2033-16	-	NAW

A -

SAMMONS
Architectural
LIMITED
10 Cawdry Buildings, Fountain Street, Leek. ST13 6JP
Telephone: 01538 386002
E-mail: info@sammonsltd.co.uk
Web: www.sammonsltd.co.uk

This drawing is copyright.
All dimensions must be checked prior to commencement.