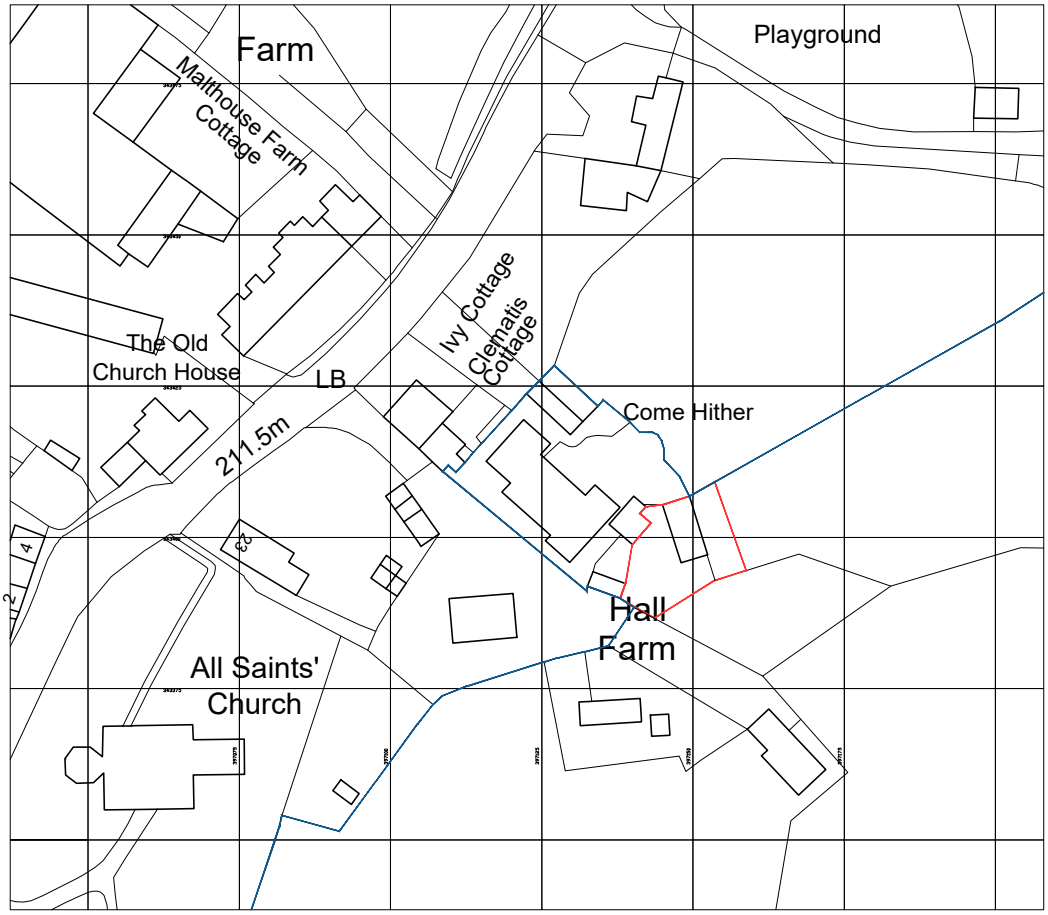

Ordnance Survey, (c) Crown Copyright 2017. All rights reserved. Licence number 100022432

Site Boundary

Other land owned by applicant

N

0m 10 20 30 40 50 100

Scale 1:1250

Revisions:

Rev A, 09.11.2017, Scaling information added.

GREY RICHARDS TROWELL ARCHITECTURE

Address: 1-3 Greenhill, Wirksworth, Derbyshire, DE4 4EN
Tel: 01629 825491
Email: info@grtarchitecture.co.uk
Website: www.grtarchitecture.co.uk

Client:	Mr & Mrs Howle
Project:	899 - Come Hither Barn
Address:	Hall Farm Bungalow New Road Dilhorne ST10 2PQ
Drawing:	Site Location Plan
Dwg No: 899.001	Date: 26.09.2017
Scale: 1:1250	Paper size: A4
RIBA Stage:	3

Please Note:

Drawings up to RIBA Work Stage 4 are not sufficiently detailed for construction

CHECK DIMENSIONS WITH ARCHITECT PRIOR TO SETTING OUT

© Grey Richards Trowell Architecture all rights reserved