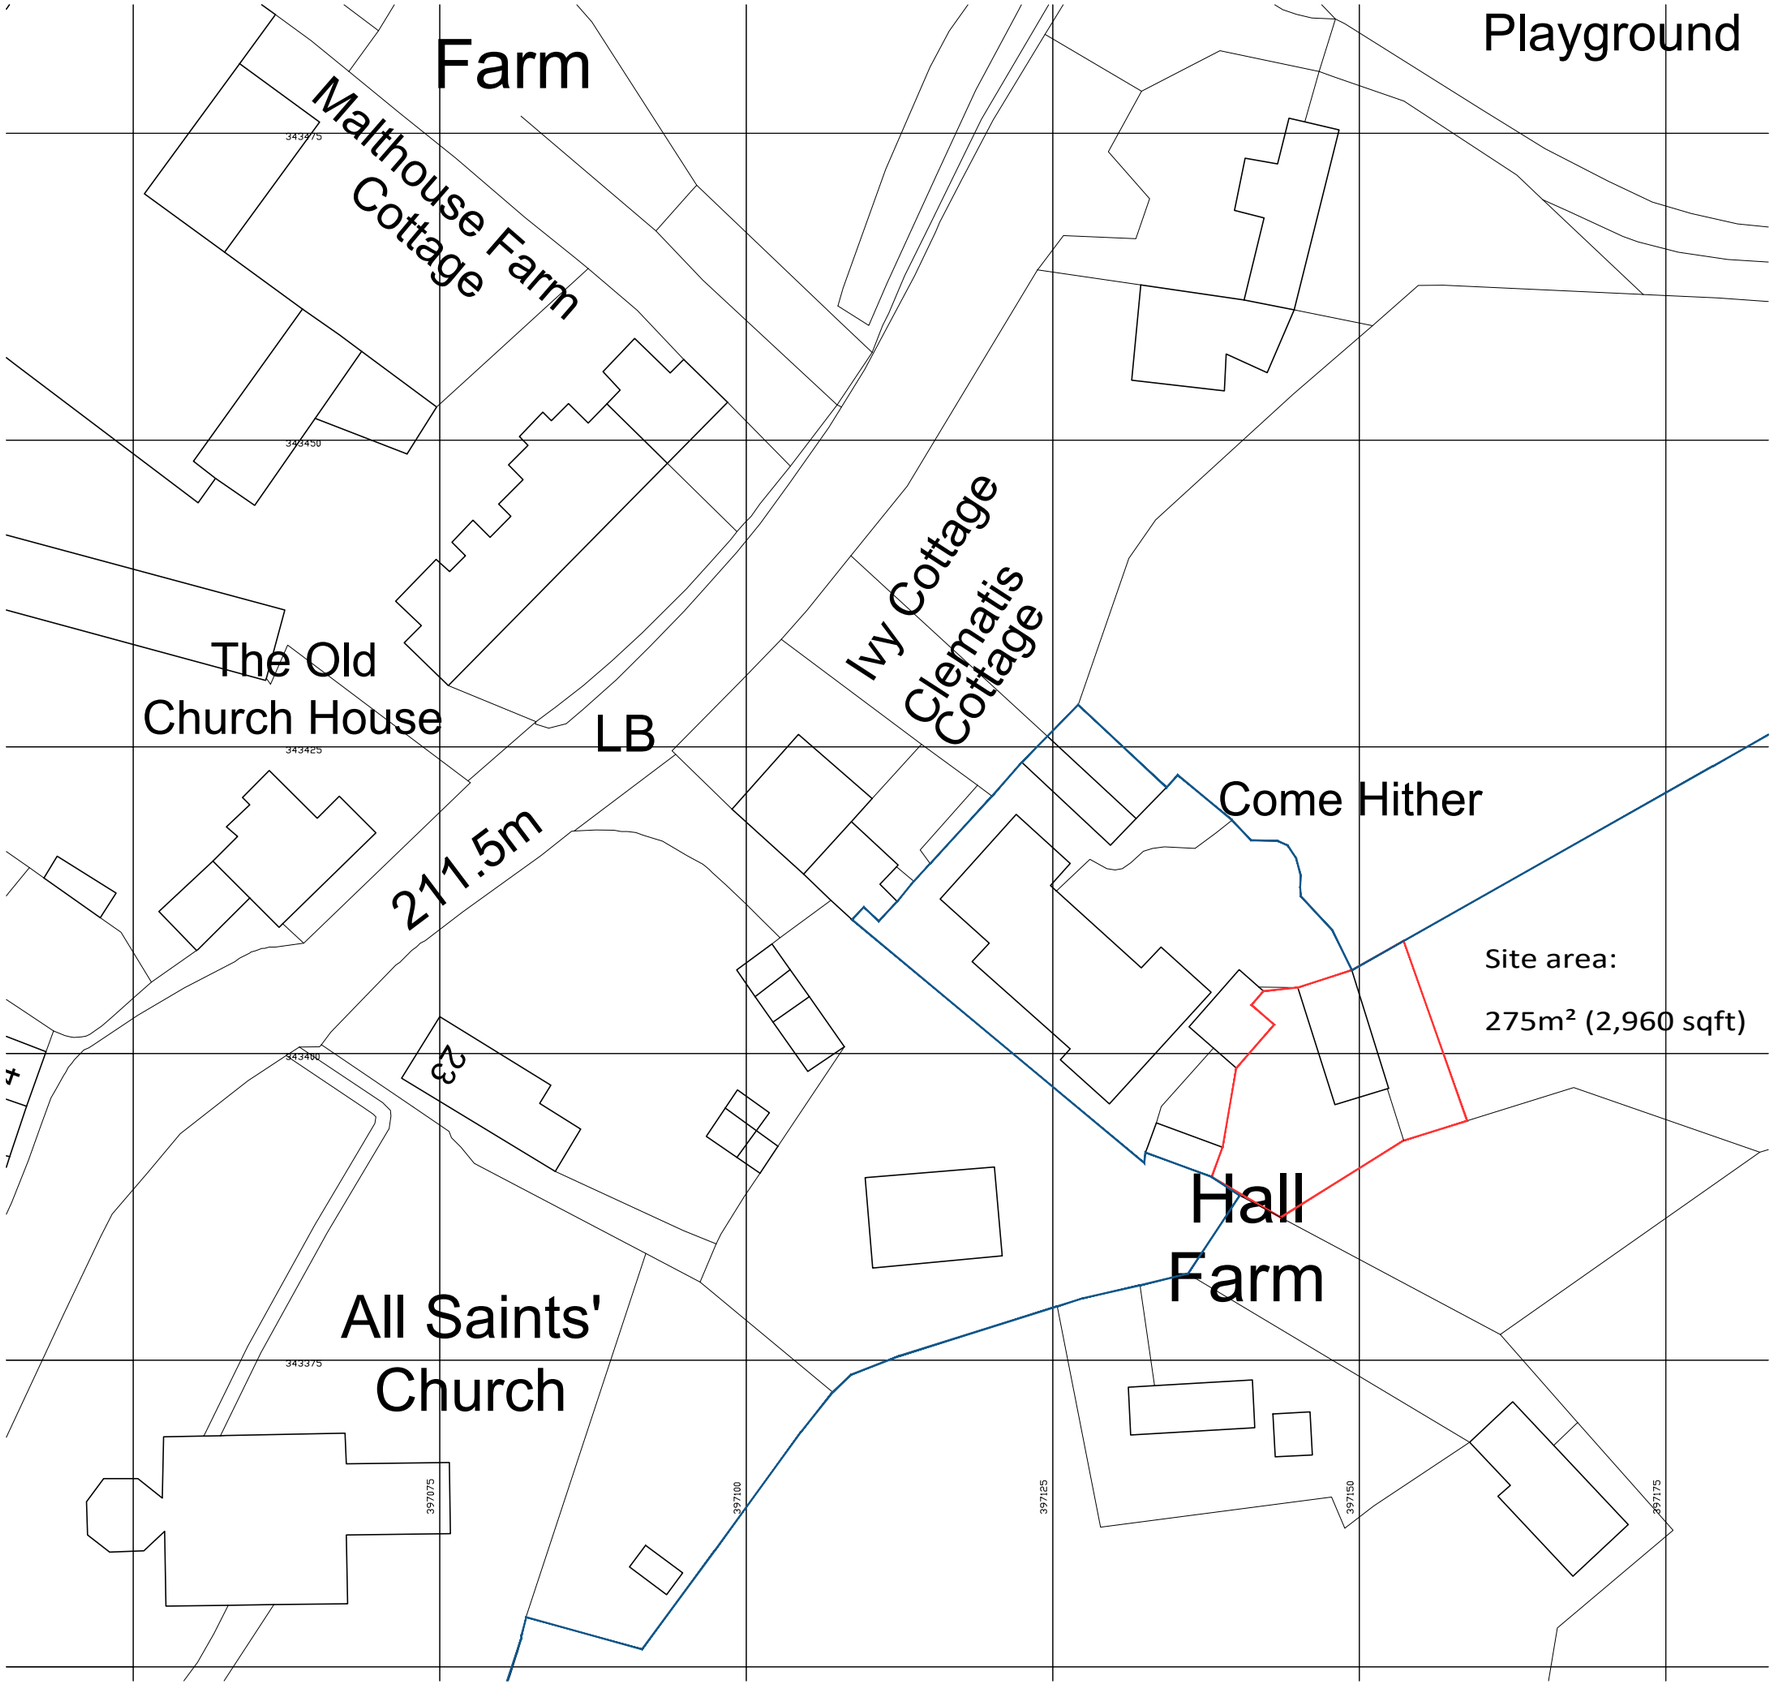

Revisions:

Rev A, 09.11.2017, Scaling information added.

GREY RICHARDS TROWELL ARCHITECTURE

Address: 1-3 Greenhill, Wirksworth, Derbyshire, DE4 4EN
Tel: 01629 825491
Email: info@grtarchitecture.co.uk
Website: www.grtarchitecture.co.uk

Client:	Mr & Mrs Howle		
Project:	899 - Come Hither Barn		
Address:	Hall Farm Bungalow New Road Dilhorne ST10 2PQ		
Drawing:	Site Location Plan		
Dwg No:	899.002	Date:	25.09.2017
Scale:	1:500	Paper size:	A3
RIBA Stage:	3		

Please Note:

Drawings up to RIBA Work Stage 4 are not sufficiently detailed for construction

CHECK DIMENSIONS WITH ARCHITECT PRIOR TO SETTING OUT

© Grey Richards Trowell Architecture all rights reserved