Existing
Elevations



1:50. @ A3.

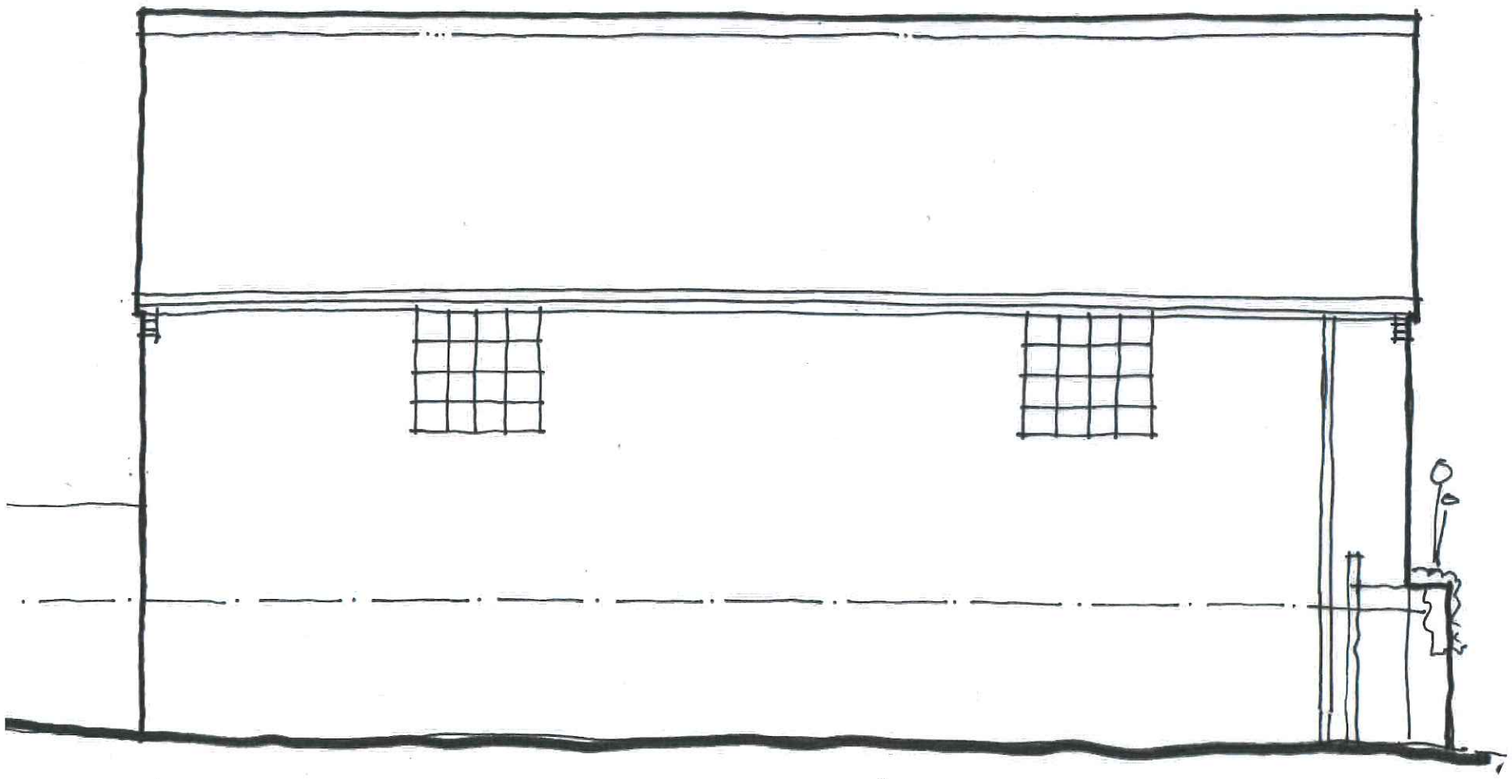

EAST ELEVATION

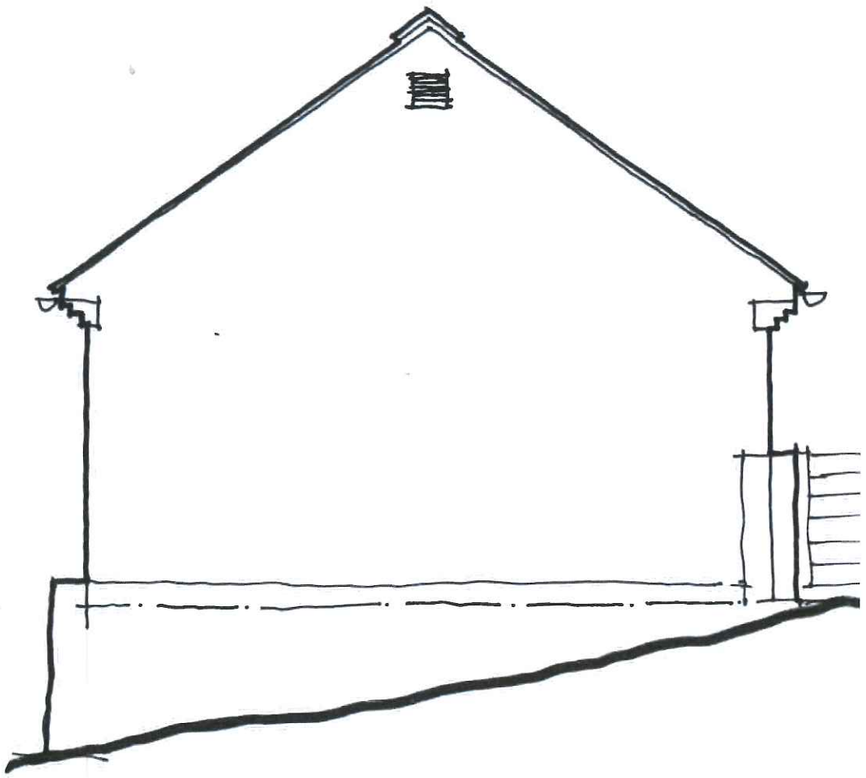

NORTH ELEVATION

Come Hither Barn
Dilhorne

GREY
RICHARDS
TROWELL
ARCHITECTURE