Existing
Elevations



1:50. @ A3.

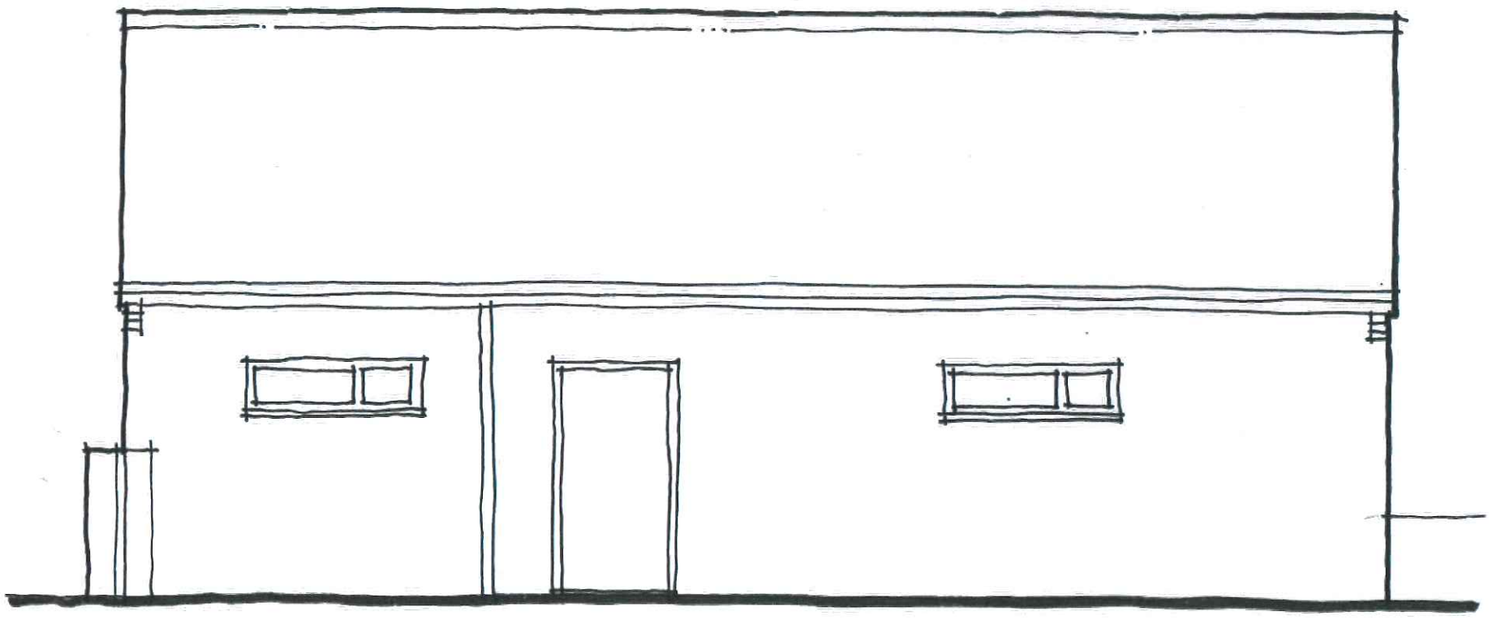

WEST ELEVATION .

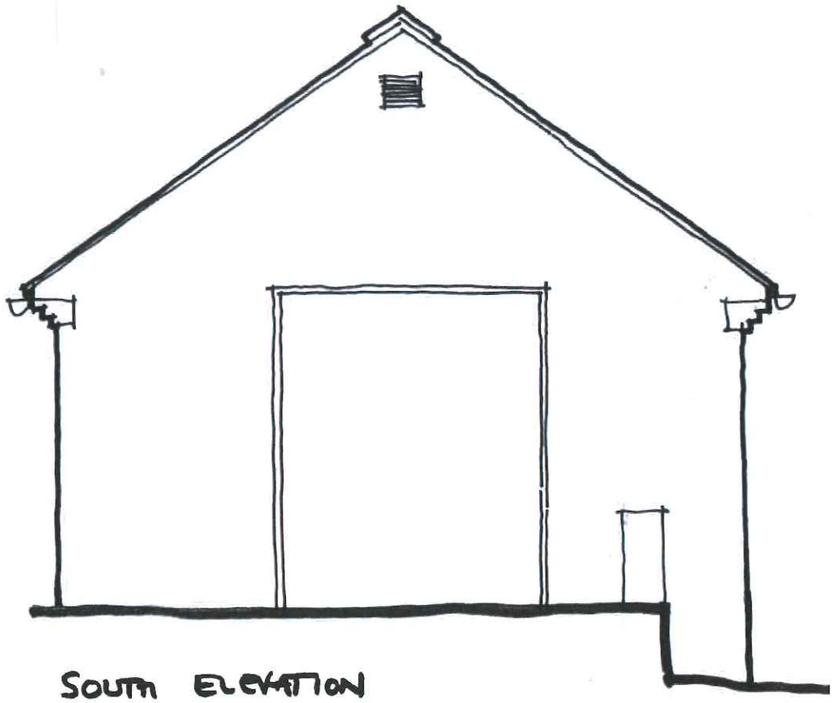

SOUTH ELEVATION

Come Hither Barn
Dilhorne

GREY
RICHARDS
TROWELL
ARCHITECTURE