Existing Plan

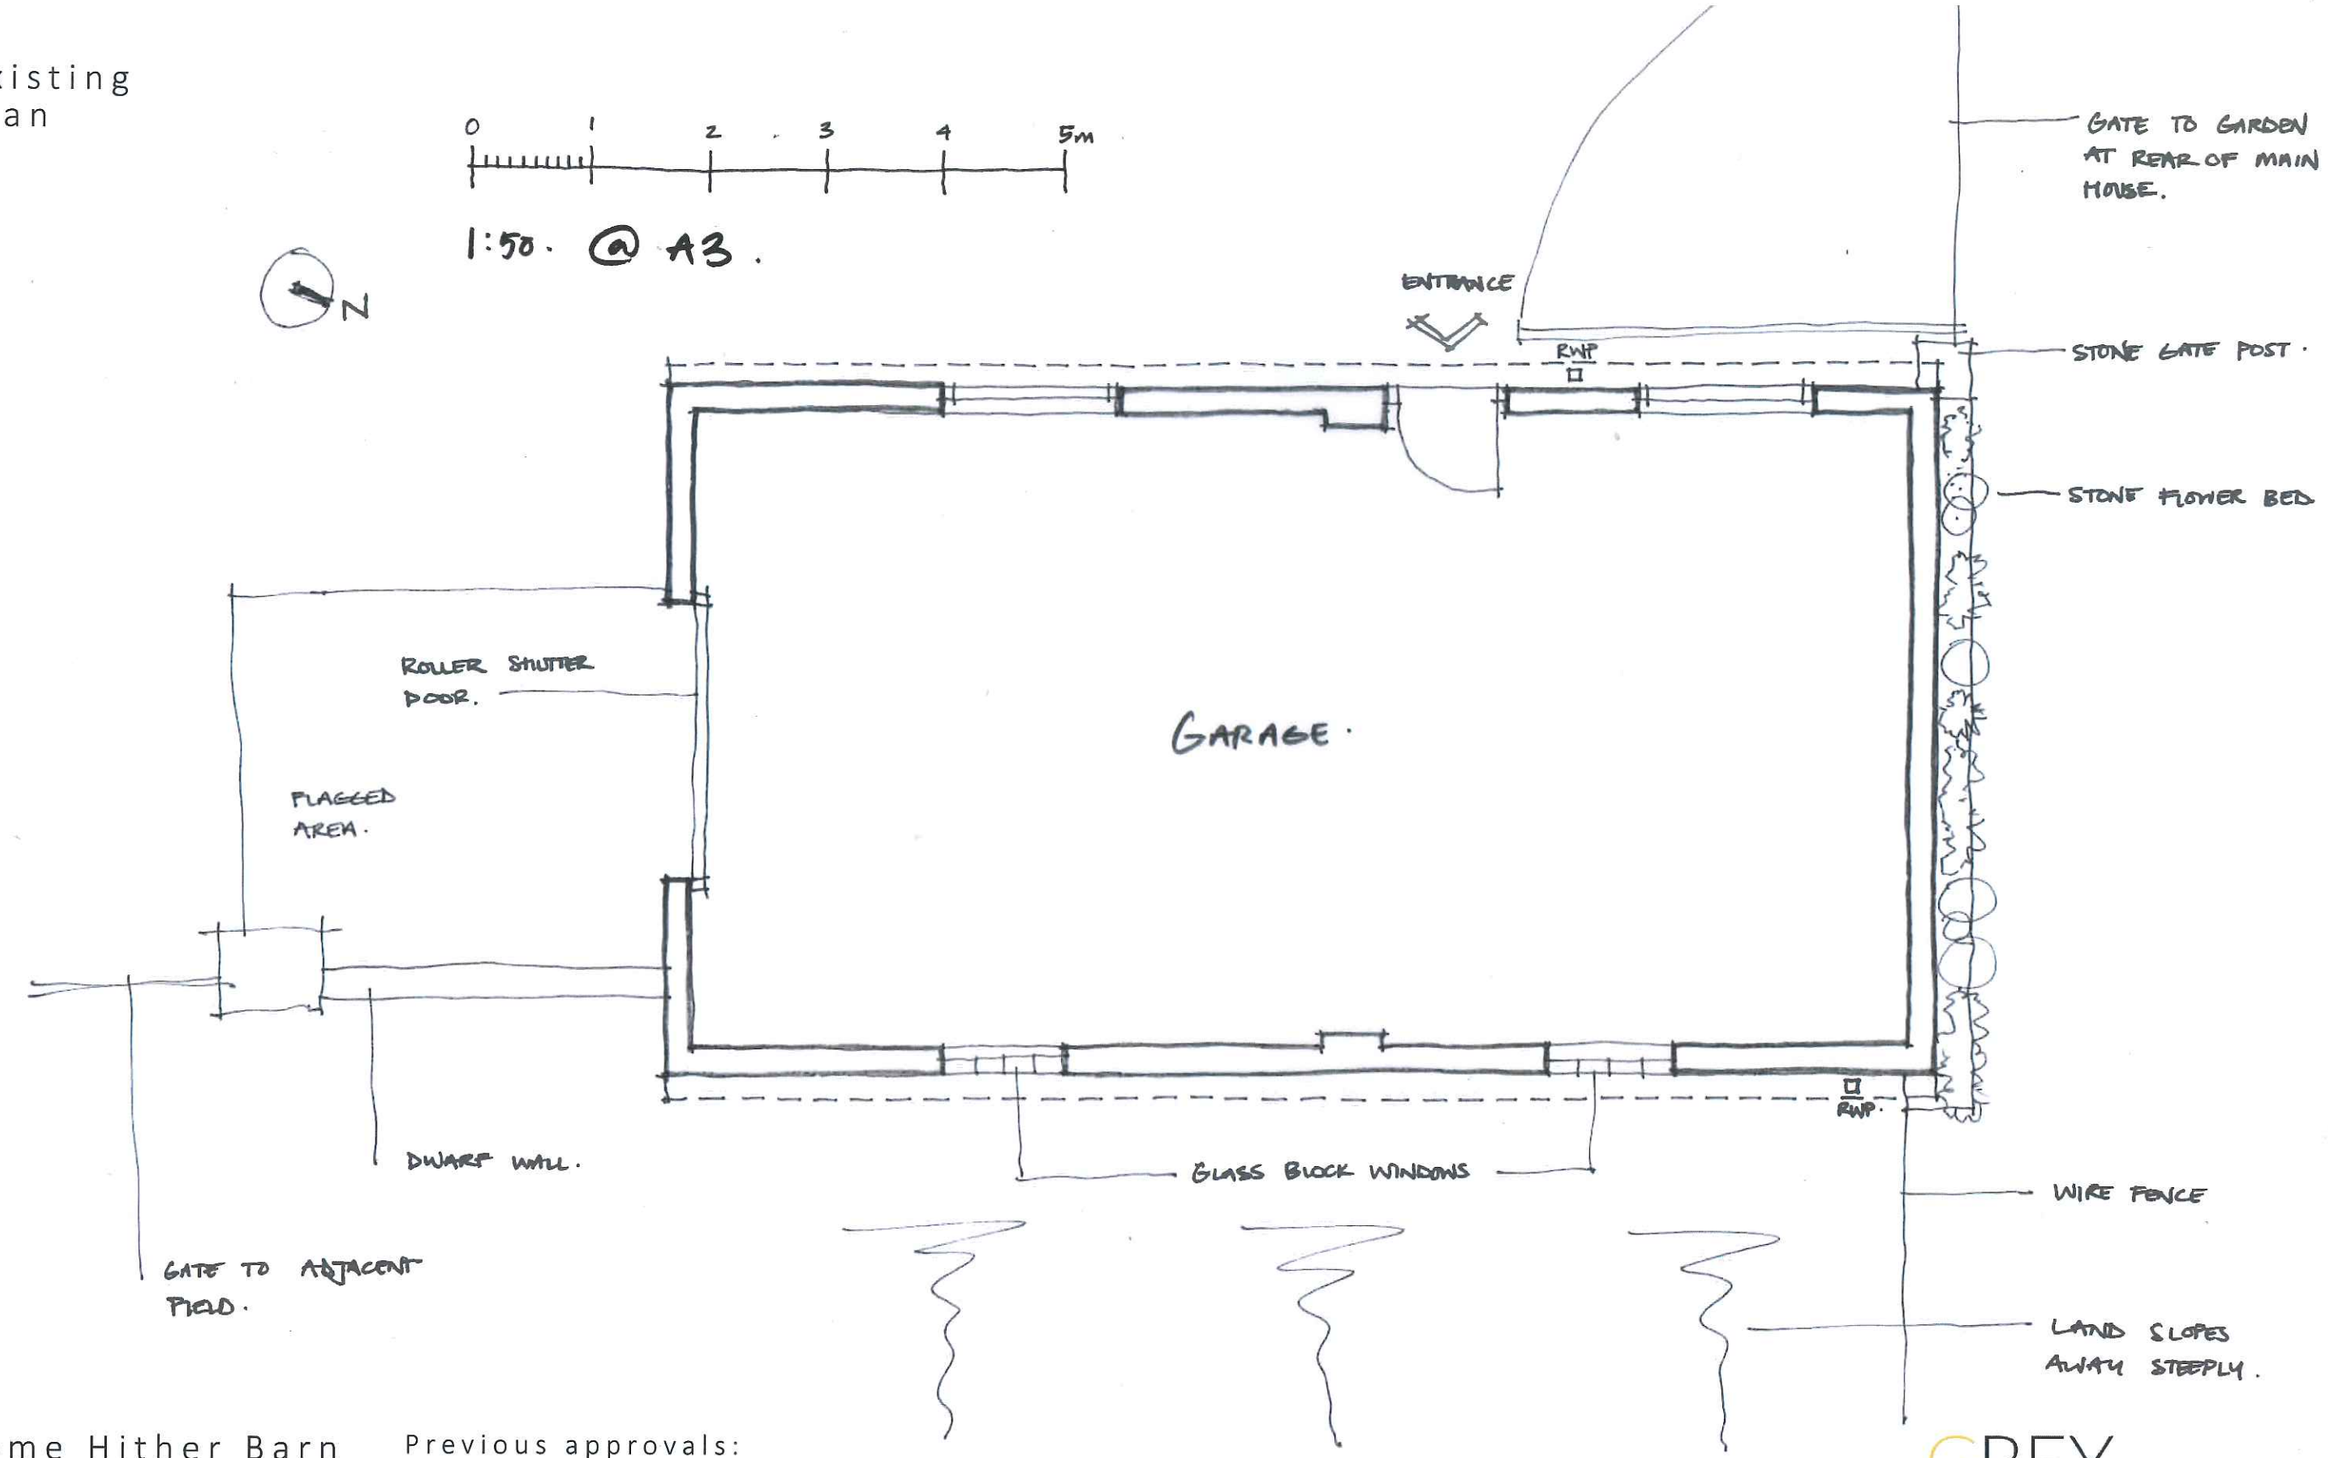

Come Hither Barn
Dilhorne

Previous approvals:

SMD/1995/0513 - Approval for replacement Agricultural Barn

SMD/1998/0839 - Approval for Agricultural Tractor and Implement Store

The latter was constructed by the applicant and intended for use by an agricultural tenant on the adjacent land.

GREY
RICHARDS
TROWELL
ARCHITECTURE