Proposed Elevations



1:50. @ A3.

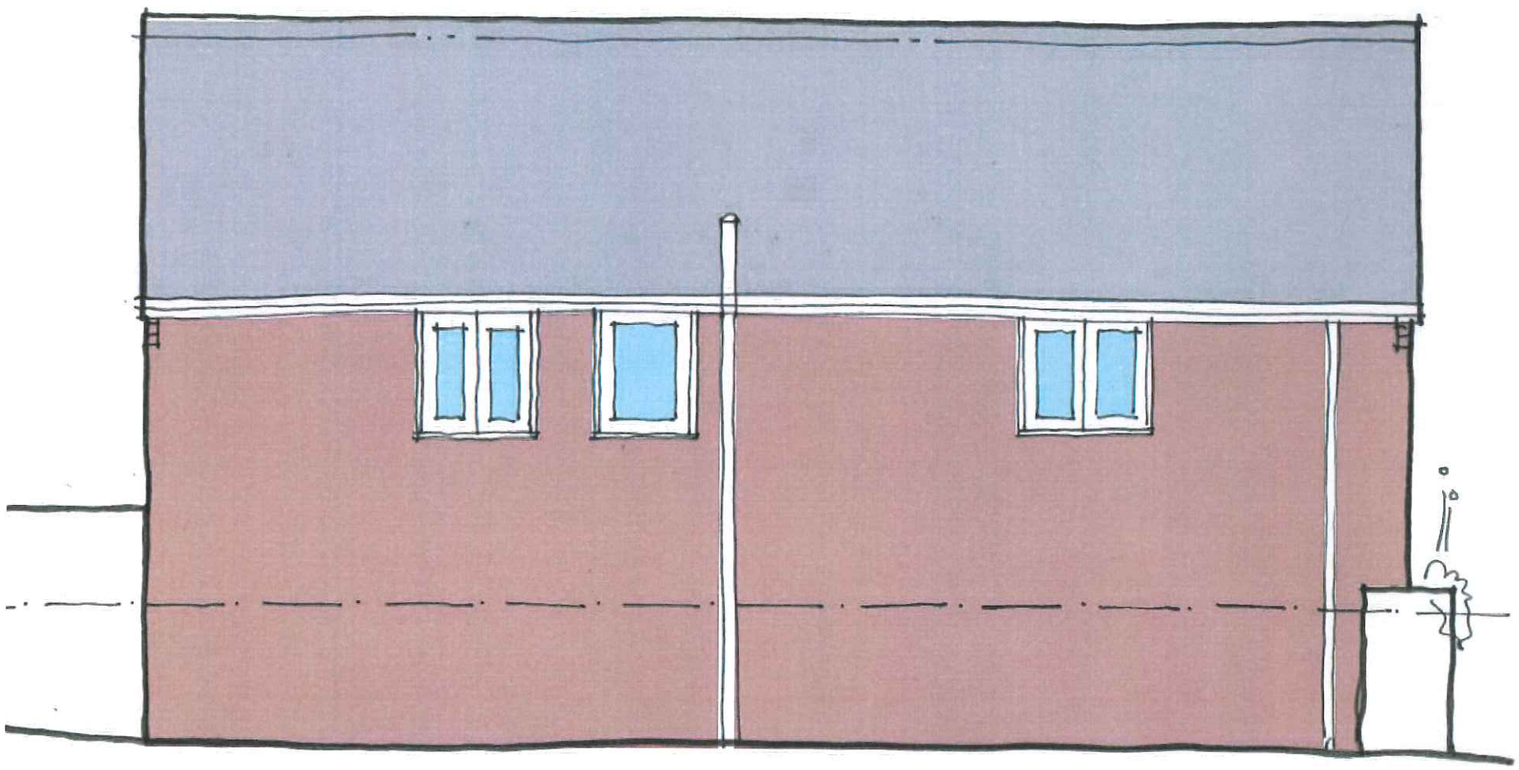

EAST ELEVATION

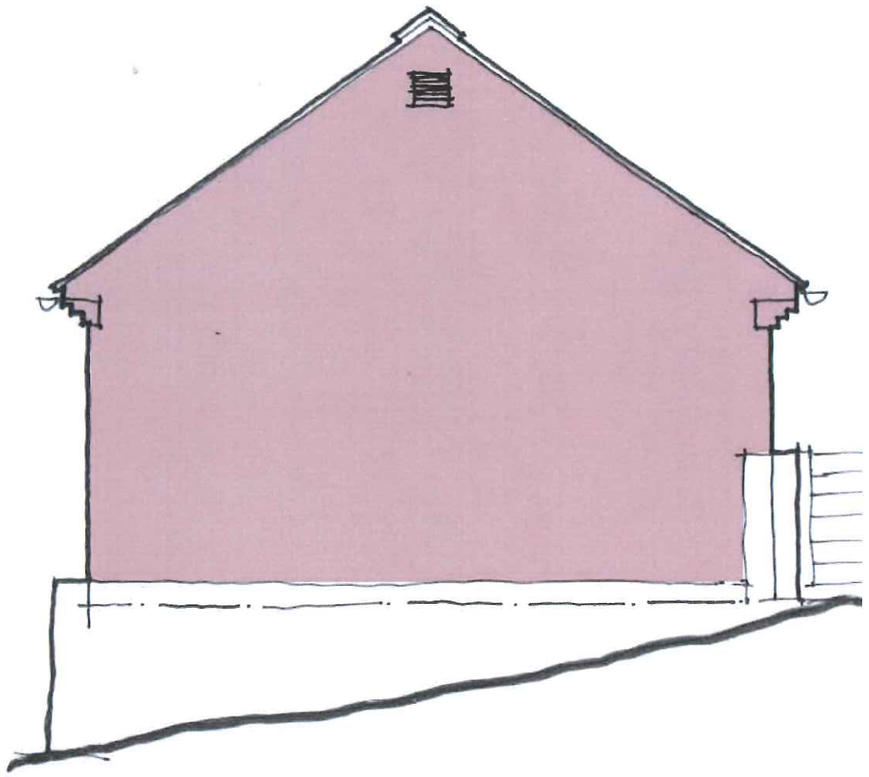

NORTH ELEVATION

Come Hither Barn

Dilhorne

Existing openings are used throughout with just two small additional windows where necessary for ventilation.

The simple form remains with no change to the overall appearance of the building.

GREY RICHARDS TROWELL ARCHITECTURE