Apesford Crossing Cottage, Apesford, Basford, Nr Leek, ST13 7EX

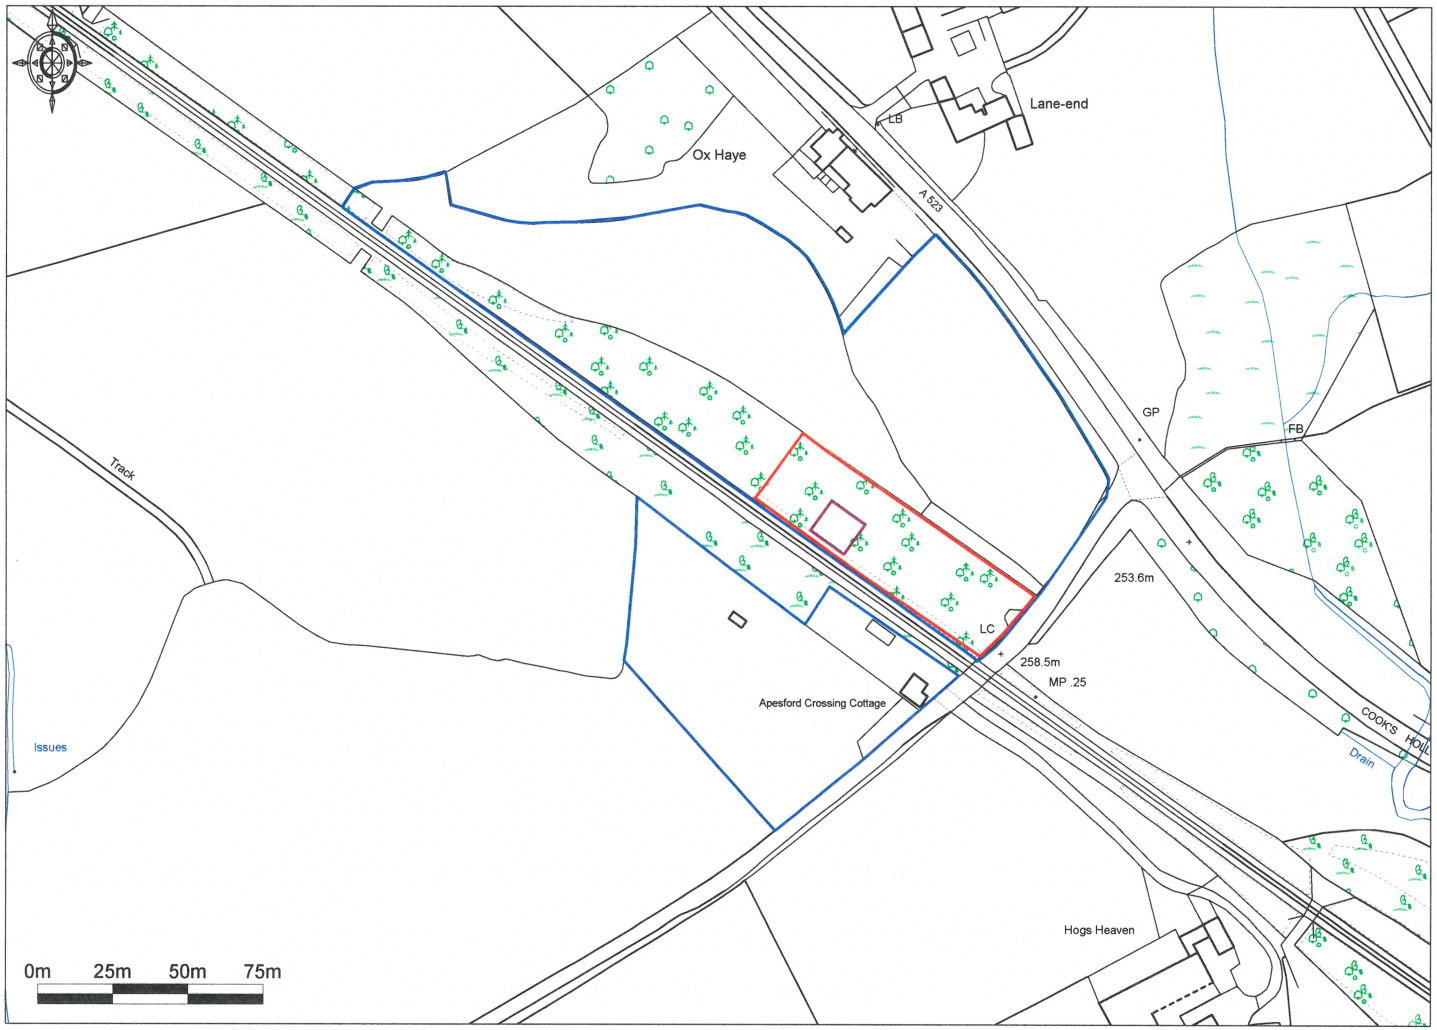

Ordnance Survey © Crown Copyright 2017. All rights reserved. Licence number 100022432. Plotted Scale - **1:2500**

Promap®
LANDMARK INFORMATION GROUP

Location Plan