Morrisons

Since 1899

CHEADLE (484) - Planning

Well Street,

Cheadle.

ST10 1YP

ISSUE 01 - 14-11-17

BUTTERFIELDSIGNS

EST. 1927

This document is the property of Butterfield Signs Ltd who own the copyright therein. The information in this document is given in confidence and without the written consent of Butterfield Signs Ltd, given by contract or otherwise the document must not be copied, reprinted or reproduced in any material form either wholly or in part nor must the contents of the document or any method of technique available there from be disclosed to any third party.

Sign 1: (Sign Ref: PFS1)

Internally illuminated totem sign fixed to an internal steel rebar root cage fixed into a concrete foundation.

Fret cut aluminium panels backed up with acrylic sheet complete with vinyl displays

internally illuminated via tetra edgestrip LED modules

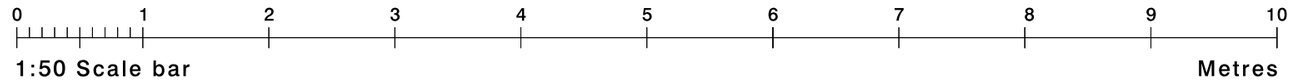

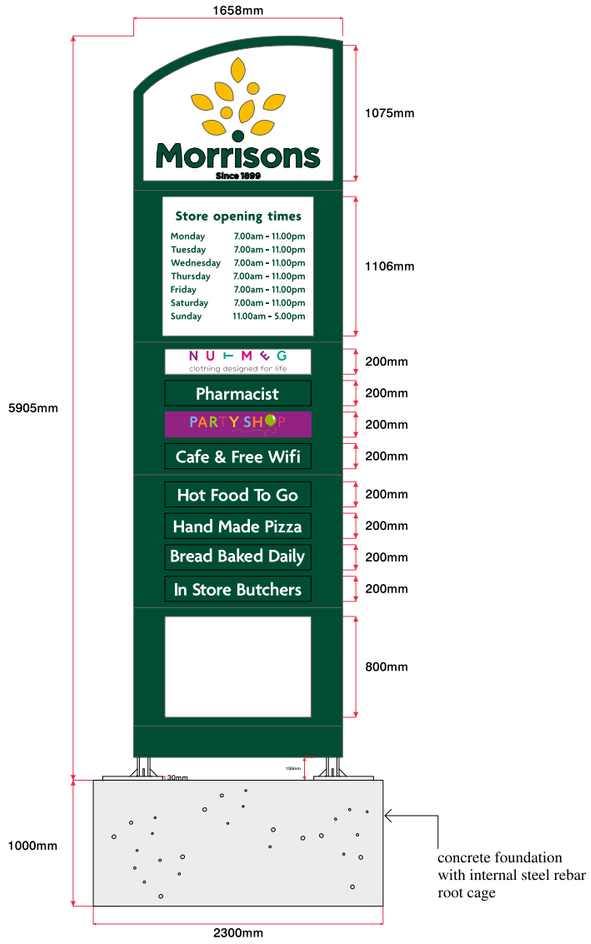

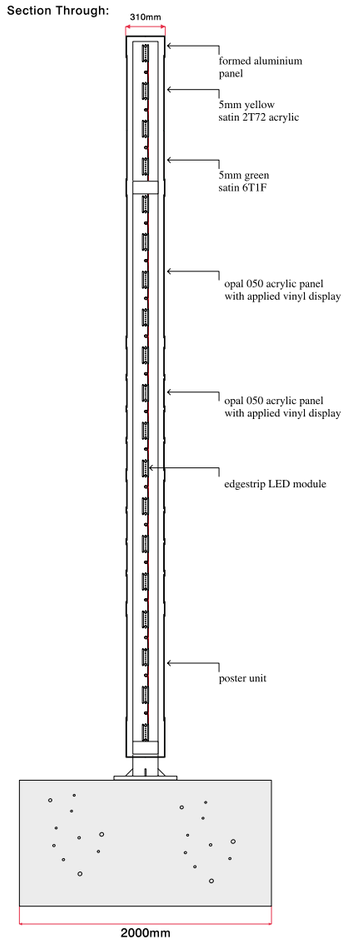

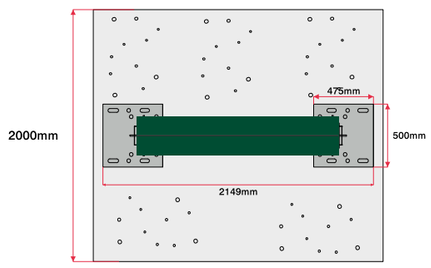

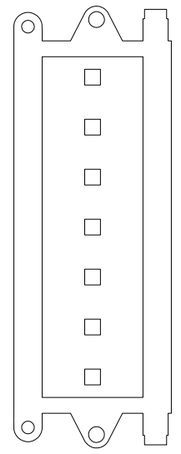

Internally Illuminated via 37no tetra edgestrip led modules. each module has a typical brightness of 300 lumens.

Each module has a wavelength of 7100k giving a cool white colour temperature.

led module shown @ 1:2

Morrisons Since 1899

Site Cheadle	**Job Number** 76922A	**Scale** 1:50 @ A3	**Drawn By** KG	**Sales Rep** GS	
	Drawing Number Morr / 157 / 2017	**Issue / Rev** Planning	**Checked By** SB	**Date** 14/11/2017	

FM32534 EMS568291 OHS611205

BUTTERFIELD SIGNS LTD
174 Sunbridge Rd
Bradford
West Yorkshire
BD1 2RZ
Tel: 01274 722244
Fax: 01274 848996
Web: www.butterfieldsigns.co.uk

This document is the property of Butterfield Signs Ltd who own the copyright therein. The information in this document is given in confidence and without the written consent of Butterfield Signs Ltd, given by contract or otherwise the document must not be copied, reprinted or reproduced in any material form either wholly or in part nor must the contents of the document or any method of technique available there from be disclosed to any third party.

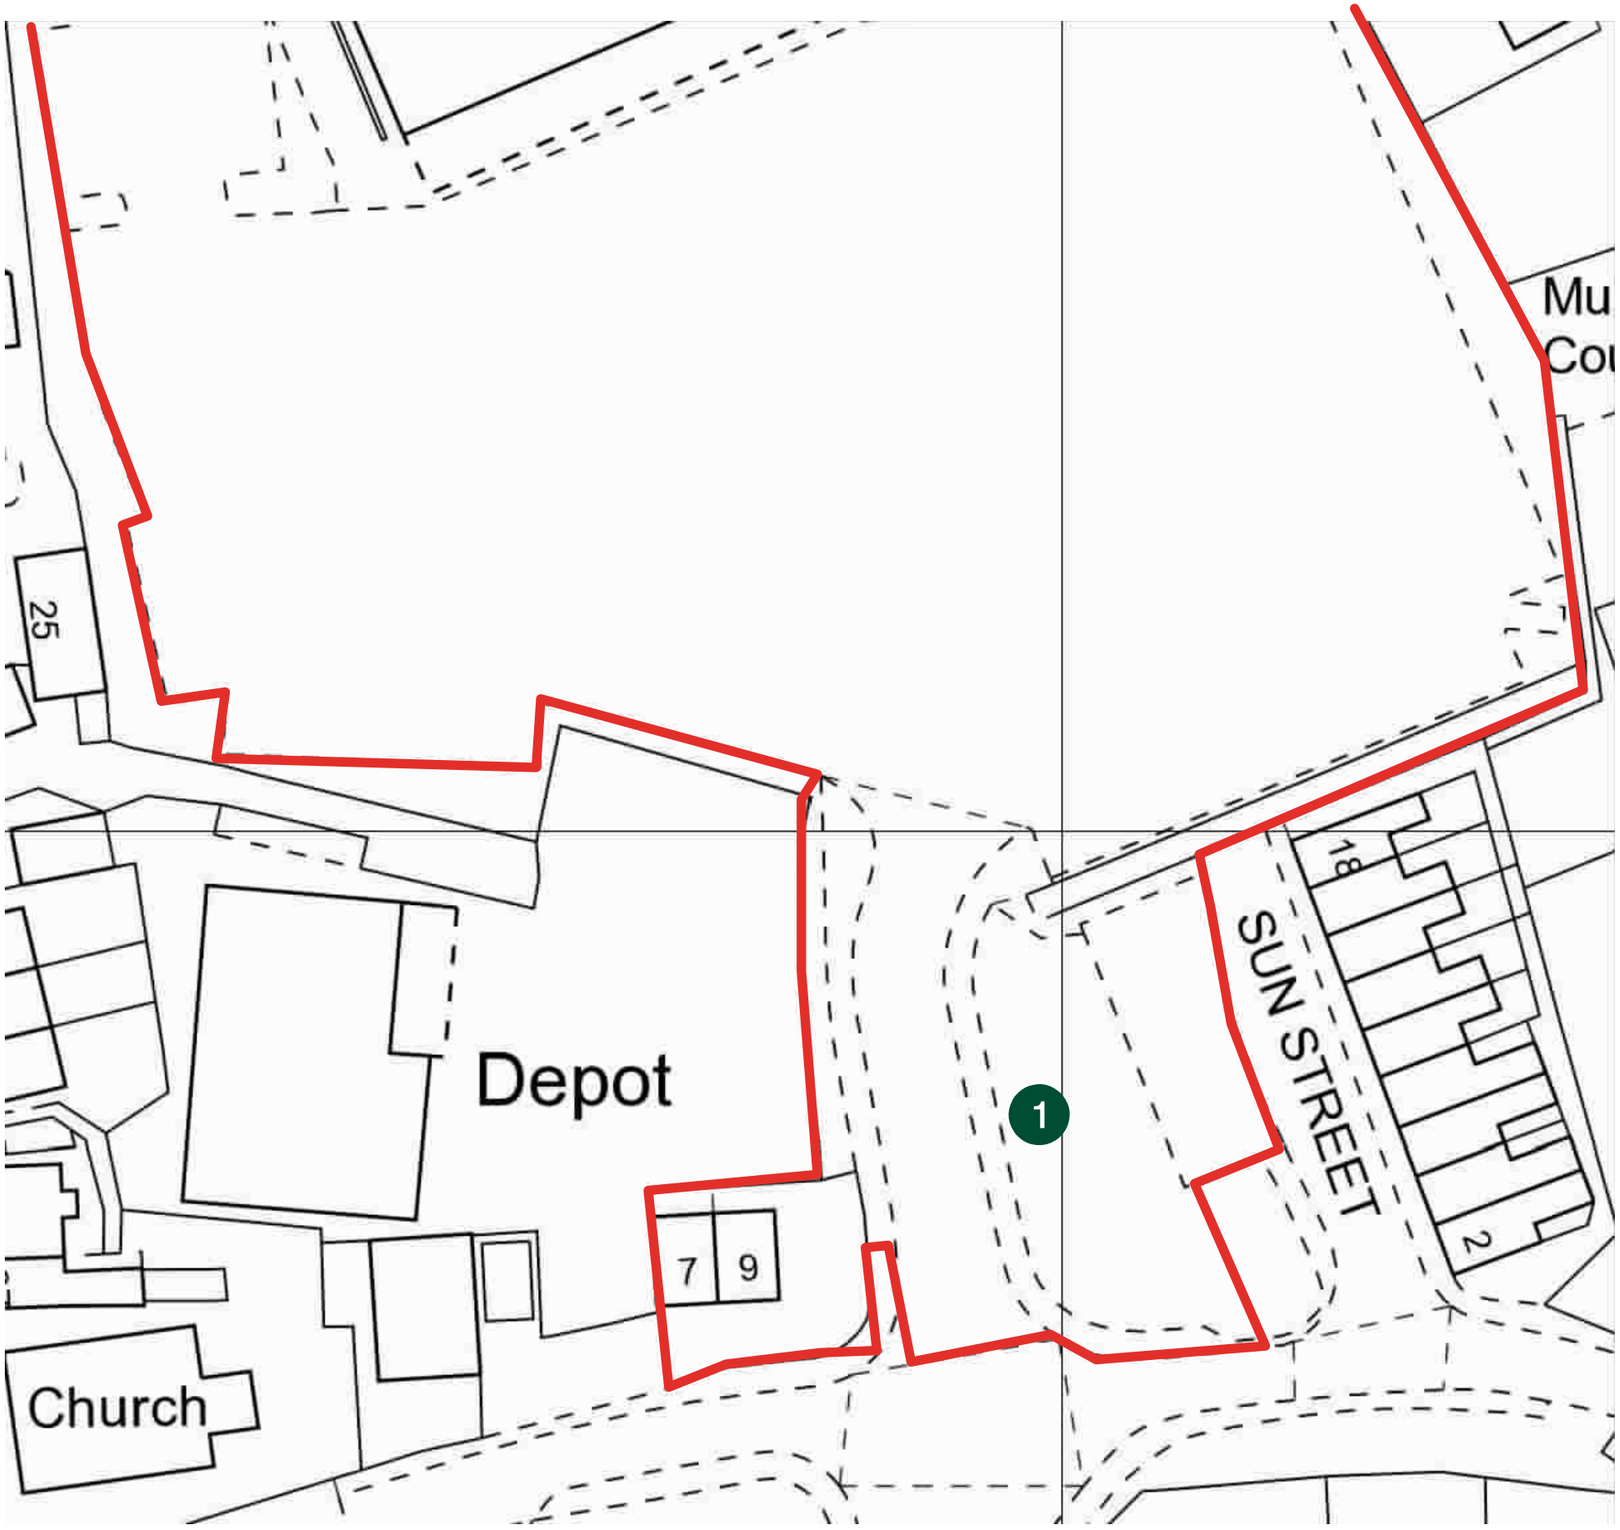

1 Internally Illuminated Store Totem

COLOUR REFS

RAL 6005 MOSS GREEN

RAL 1003 SIGNAL YELLOW

N

Wm Morrison Supermarkets Plc,
Well Street,
Cheadle,
Stoke on Trent

Metres

0 10 20 30 40 50

1:500

Morrisons
Since 1899

Site Cheadle	**Job Number** 76922A	**Scale** as shown @ A3	**Drawn By** KG	**Sales Rep** GS	
	Drawing Number Morr / 157 / 2017	**Issue / Rev** Planning	**Checked By** SB	**Date** 14/11/2017	

FM32534 EMS568291 OHS611205

BUTTERFIELD SIGNS LTD
174 Sunbridge Rd
Bradford
West Yorkshire
BD1 2RZ
Tel: 01274 722244
Fax: 01274 848996
Web: www.butterfieldsigns.co.uk

This document is the property of Butterfield Signs Ltd who own the copyright therein. The information in this document is given in confidence and without the written consent of Butterfield Signs Ltd, given by contract or otherwise the document must not be copied, reprinted or reproduced in any material form either wholly or in part nor must the contents of the document or any method of technique available there from be disclosed to any third party.