




PROPOSED FRONT ELEVATION. SCALE 1 : 100

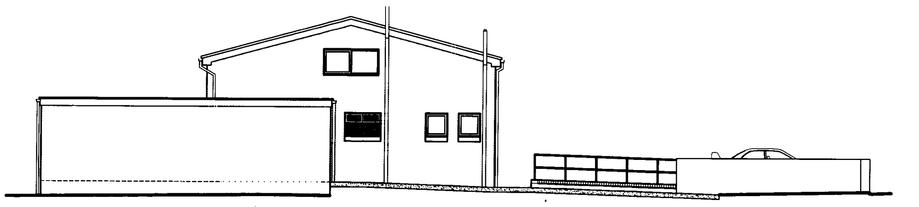


PROPOSED SIDE ELEVATION. SCALE 1 : 100

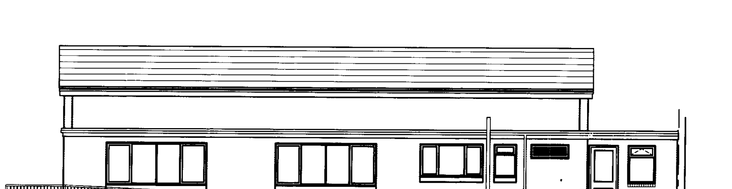

PROPOSED REAR ELEVATION. SCALE 1 : 100

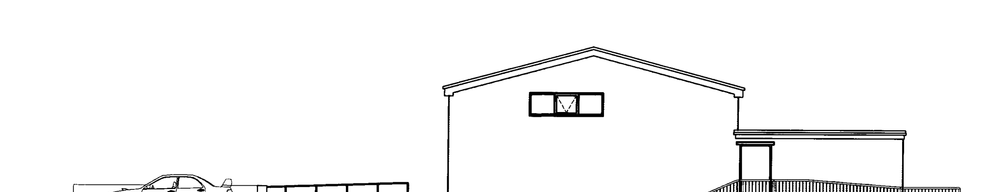

PROPOSED SIDE ELEVATION. SCALE 1 : 100

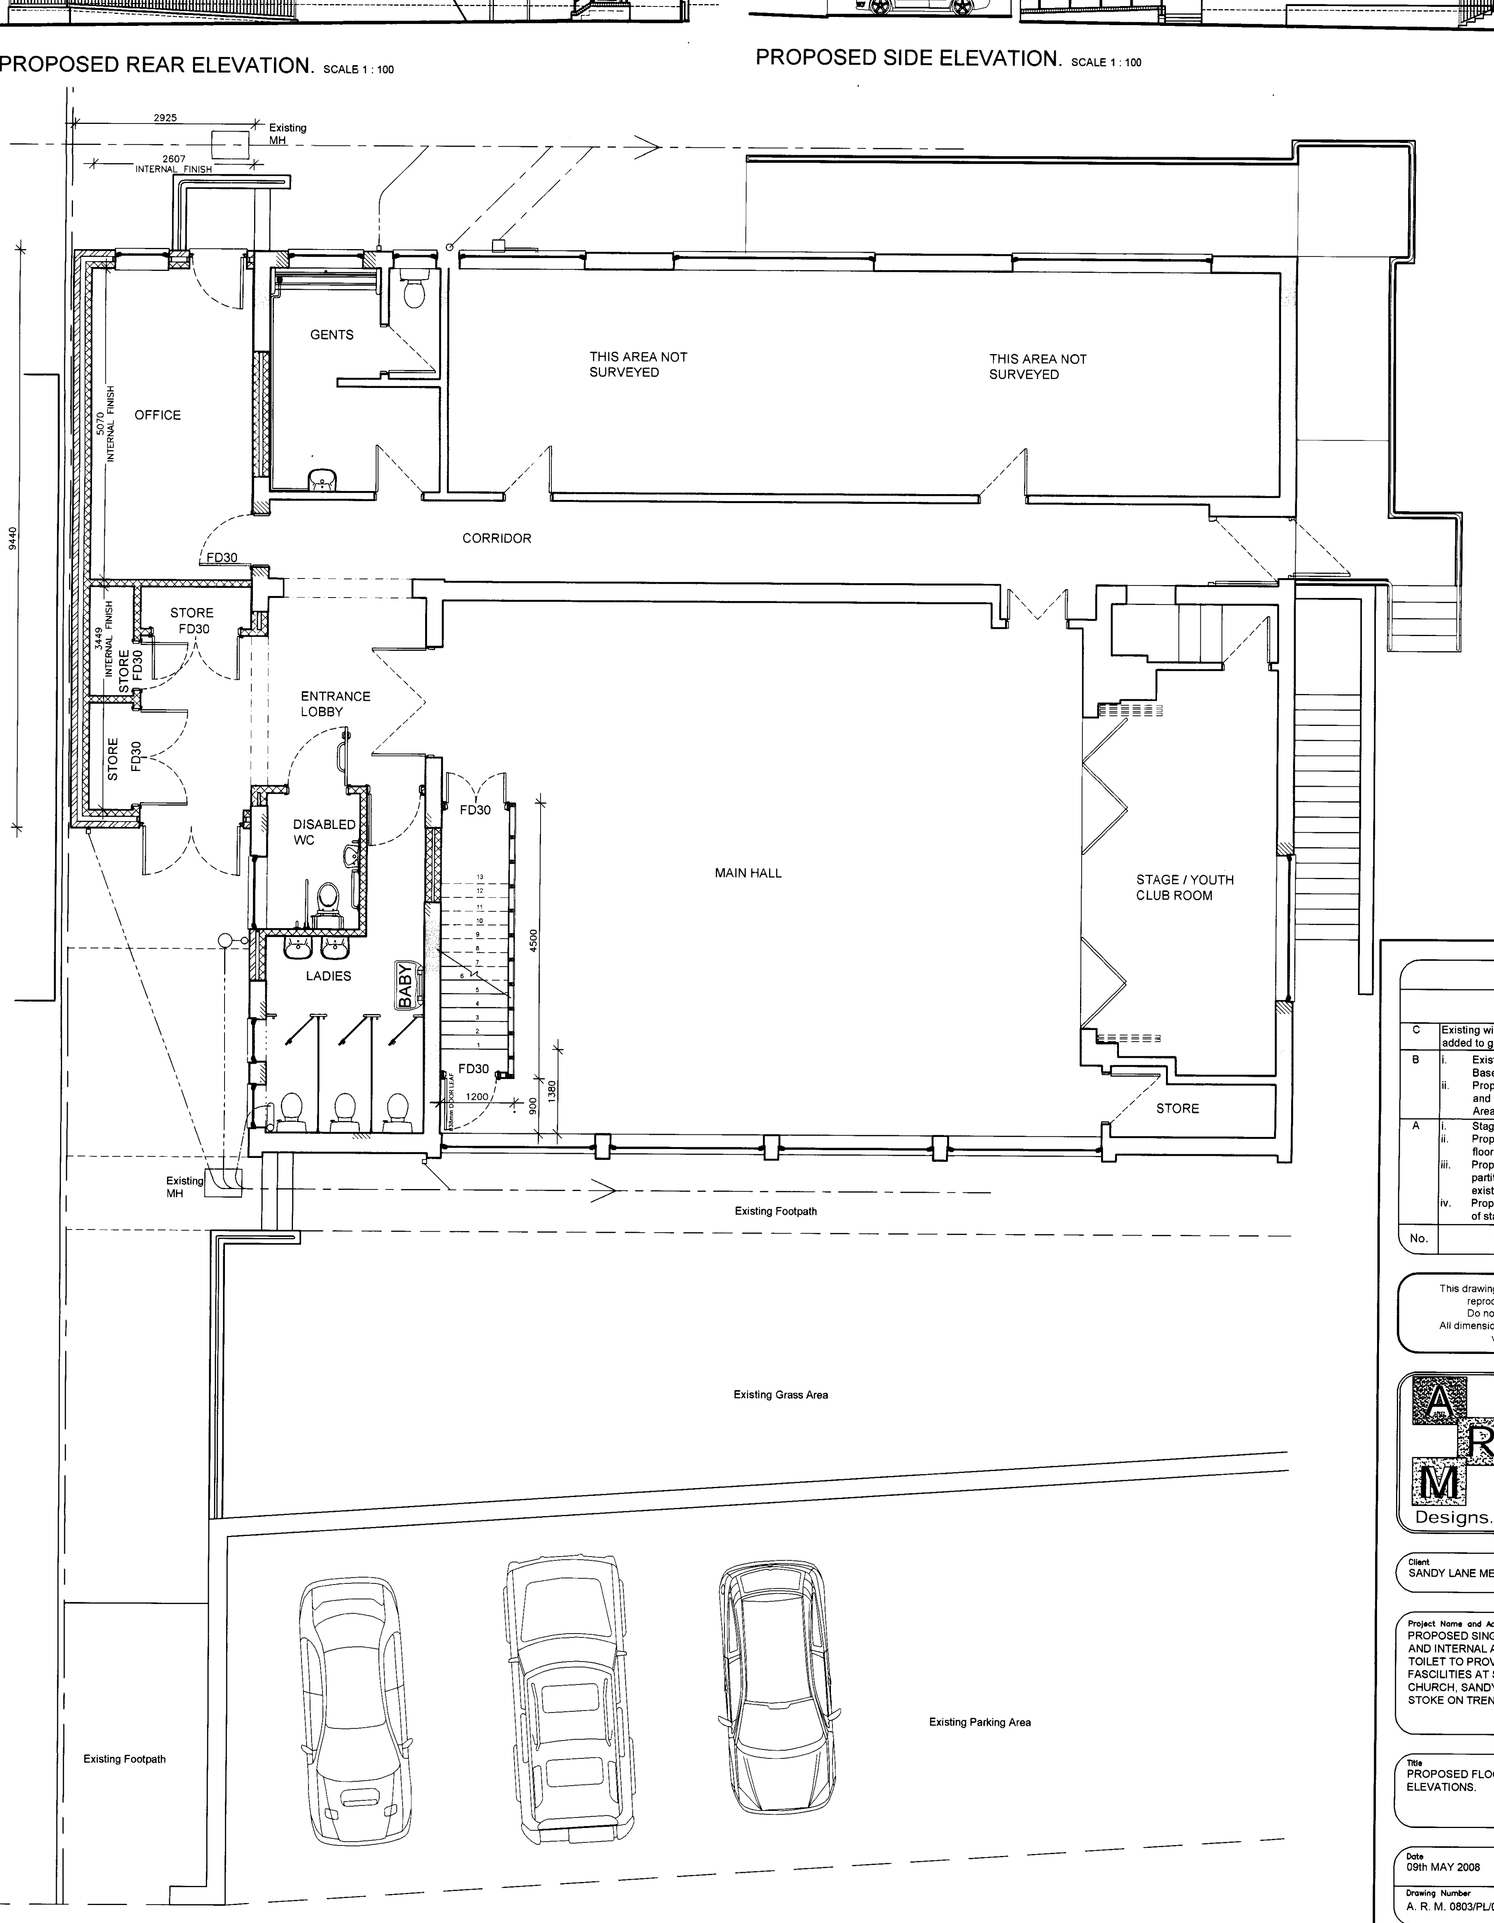

PROPOSED FLOOR LAYOUT PLAN.

General Notes

No.		Revision/Issue	Date
C		Existing windows on rear elevation added to ground floor layout plan.	09-02-10
B	i.	Existing Accees Steps to the Basement Boiler Room added.	01-02-10
	ii.	Proposed New Access Ramp and Steps to Existing Rear Play Area.	
A	i.	Stage area details added.	12-08-08
	ii.	Proposed staircase to first floor storage area shown.	
	iii.	Proposed folding sliding partition added to front of existing stage.	
	iv.	Proposed window added to rear of stage.	

This drawing is copyright and should not be reproduced without permission.
Do not Scale from this drawing.
All dimensions to be checked on site before work is commenced.

A R M Designs. Architectural Services.
Arnold R. Middleton.
14, Capewell Street,
Sandford Hill,
Longton,
Stoke - on - Trent,
Staffs.
ST3 1JZ.
Tel:- 01782 321412
Mobile 07720 632641
E-mail:- arnie.r.middleton@btopenworld.com

Client
SANDY LANE METHODIST CHURCH.

Project Name and Address
PROPOSED SINGLE STORE SIDE EXTENSION AND INTERNAL ALTERATIONS TO THE LADIES TOILET TO PROVIDE UNISEX DISABLED TOILET FASCILITIES AT SANDY LANE METHODIST CHURCH, SANDY LANE, BROWN EDGE, STOKE ON TRENT, STAFFORDSHIRE. ST6 8QL.

Title
PROPOSED FLOOR LAYOUT PLAN AND ELEVATIONS.

Date	Scale
09th MAY 2008	1 : 50 & 1 : 100 @ A1
Drawing Number	**Revision**
A. R. M. 0803/PL/01	C