LISTED BUILDING App'n.

1:100 Paper 'A3'

PROPOSED DOORWAY
CROSS COTTAGES, SCHOOL BANK,
HOLLINGTON, STAFFS. ST10 4HH

Client : MRS. B. HAYES 17/10/17

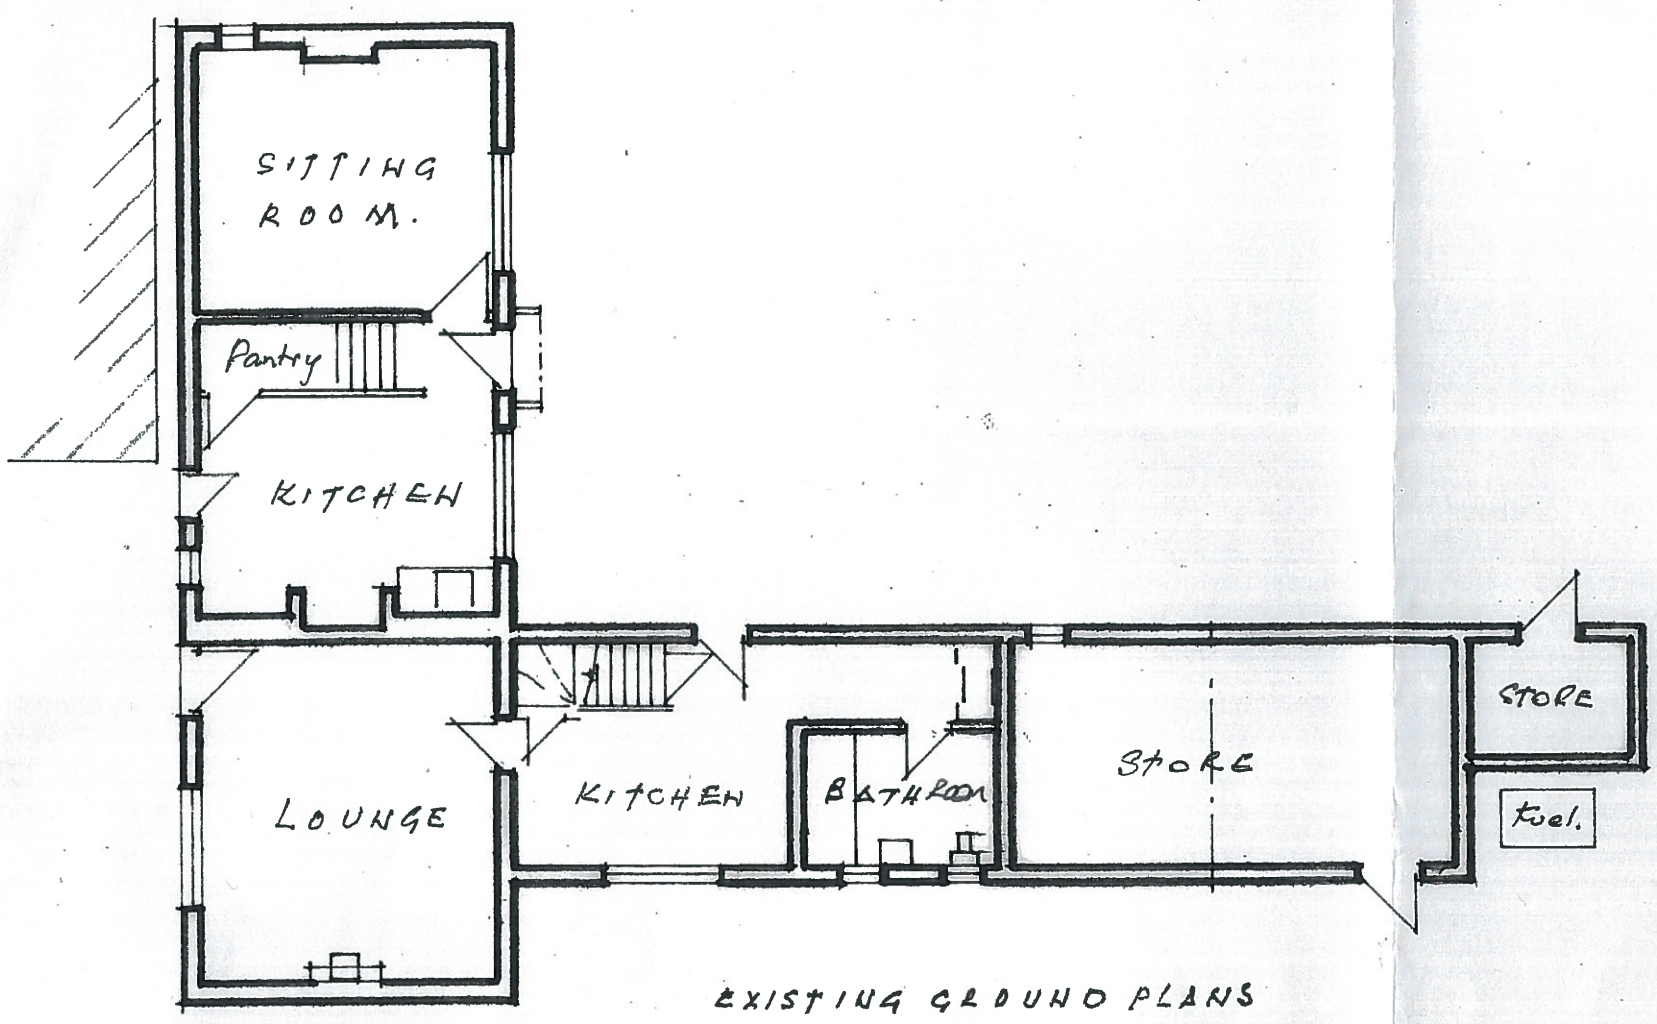


EXISTING GROUND PLANS

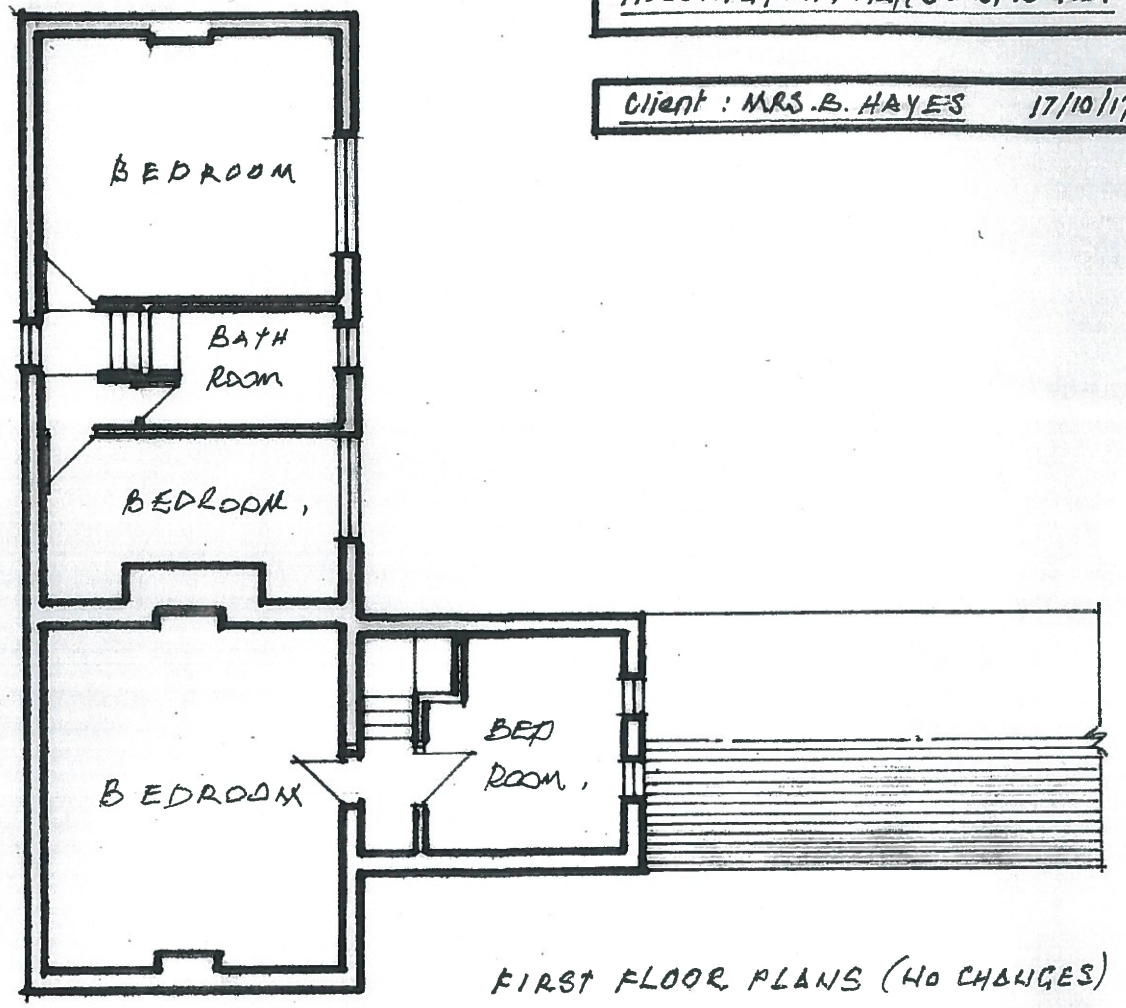


FIRST FLOOR PLANS (NO CHANGES)

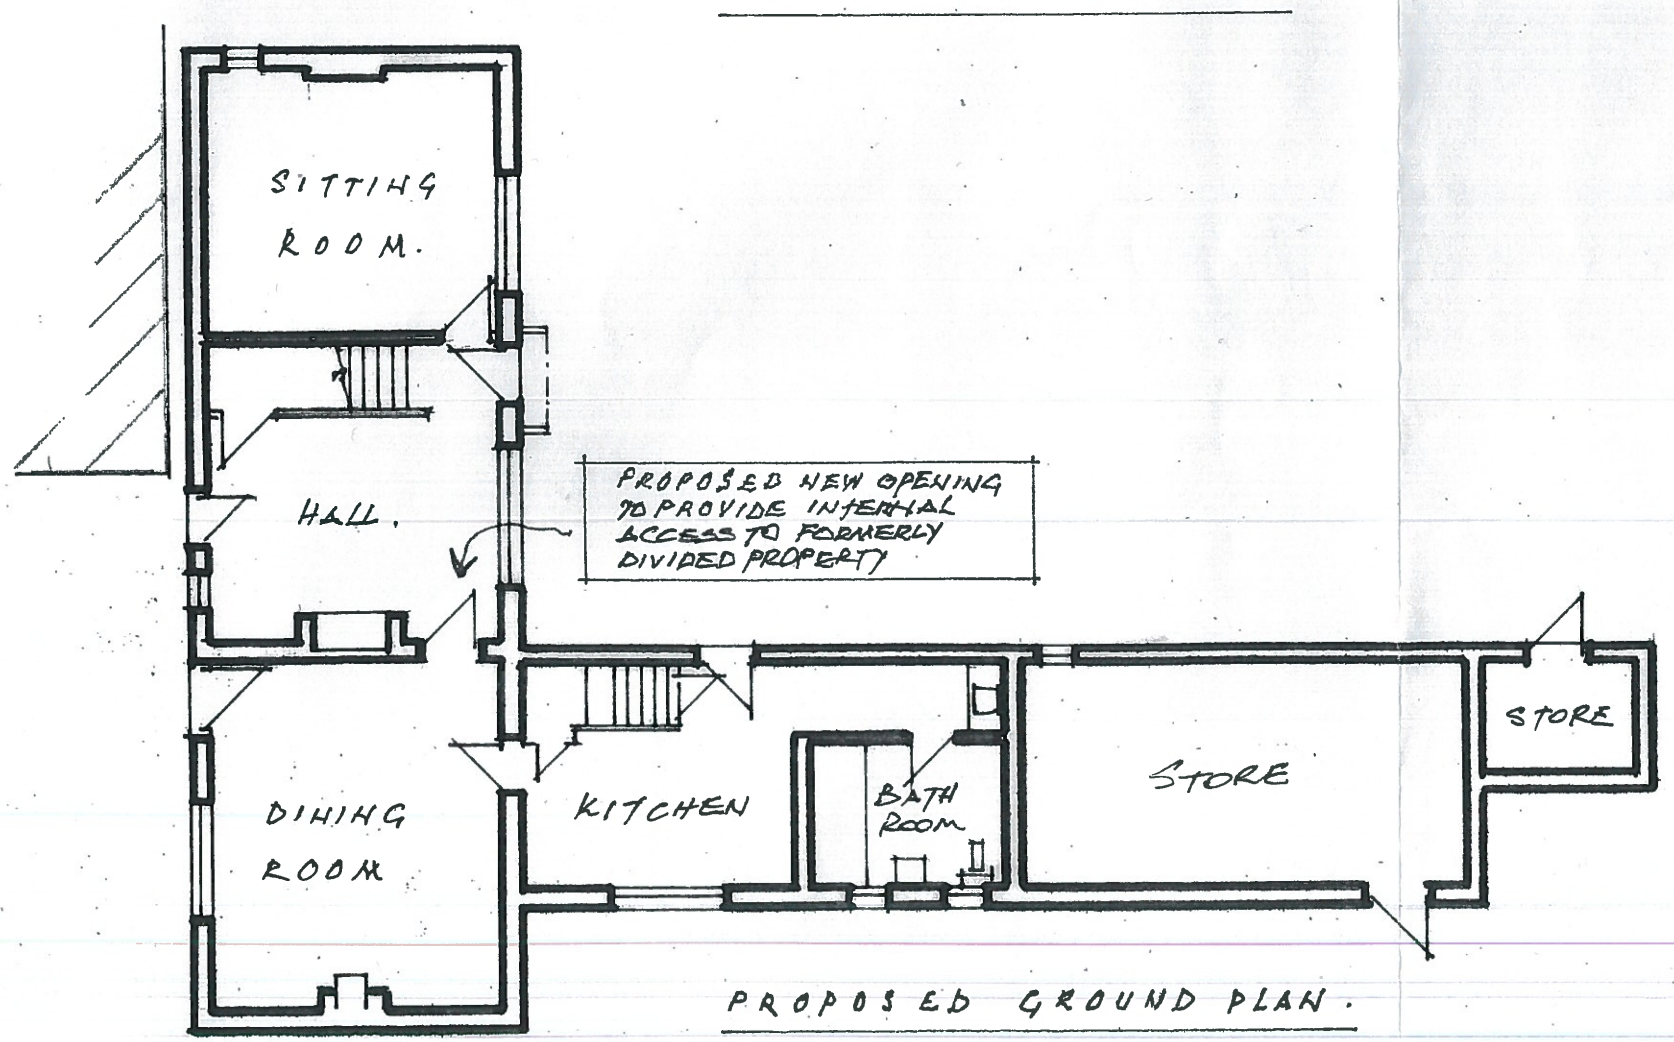


PROPOSED GROUND PLAN.

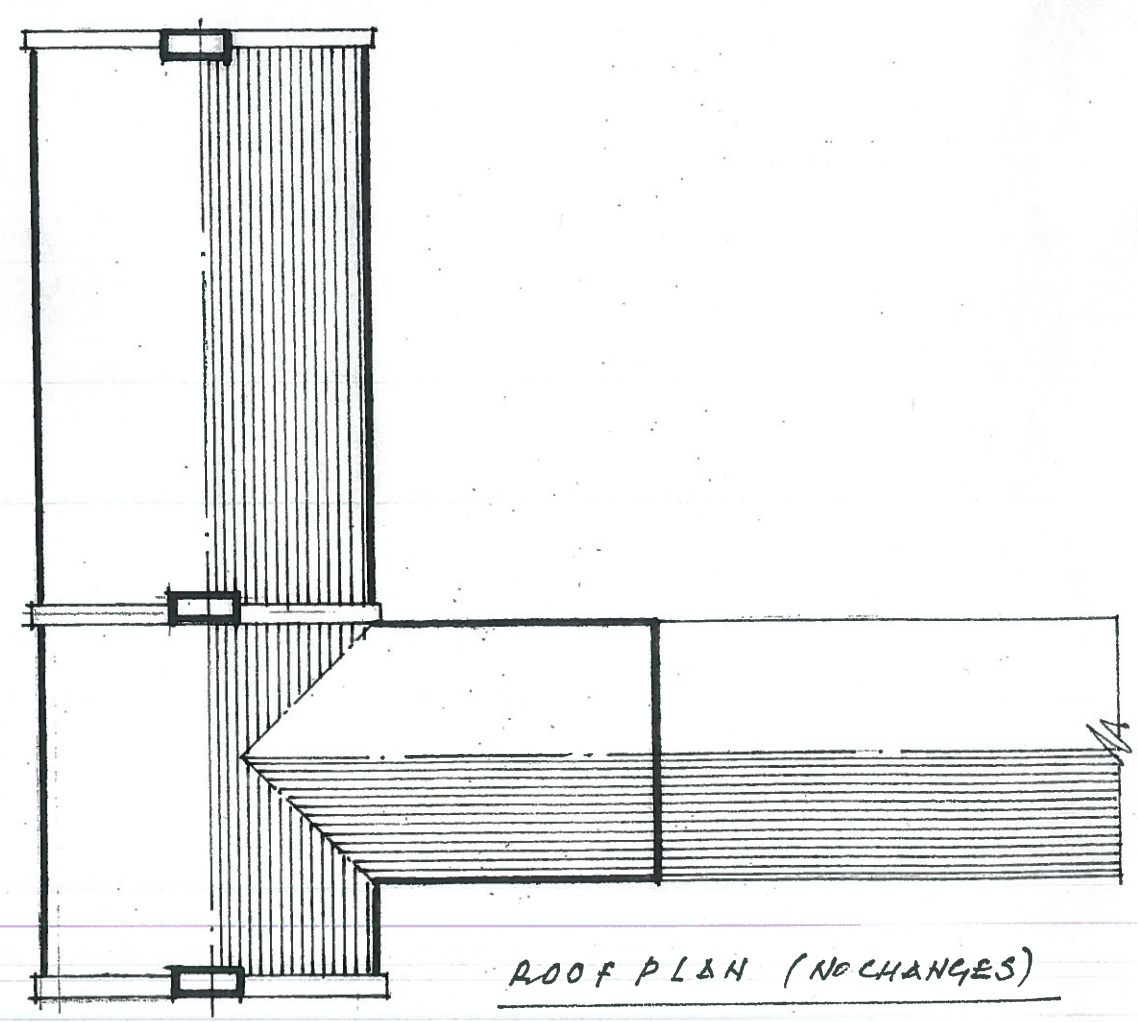

ROOF PLAN (NO CHANGES)