Copyright of this drawing is vested in the designer and it must not be copied or reproduced without consent. Figured dimensions only are to be taken from this drawing. All contractors must visit the site and be responsible for taking and checking all dimensions relative to their work. Architect to be advised of any variation between drawings and site conditions.

Rev.	Drawn	Comments	Date
A	ME	Do not scale removed & scale bars added	Nov 17

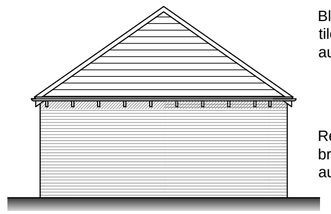

Blue/grey roofing tiles to local authority approval

Red/brown facing brick to local authority approval

Proposed side elevation
Scale 1:100

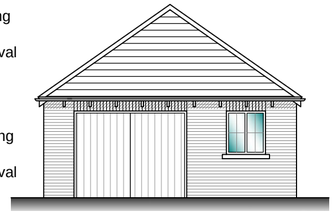

Proposed front elevation
Scale 1:100

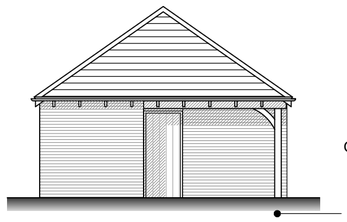

Oak post & frame

Proposed side elevation
Scale 1:100

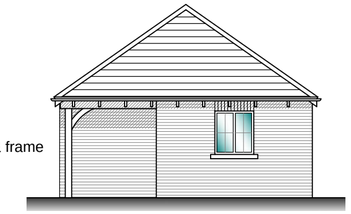

Proposed rear elevation
Scale 1:100

Scale 0 1 2 3 4 5 metre

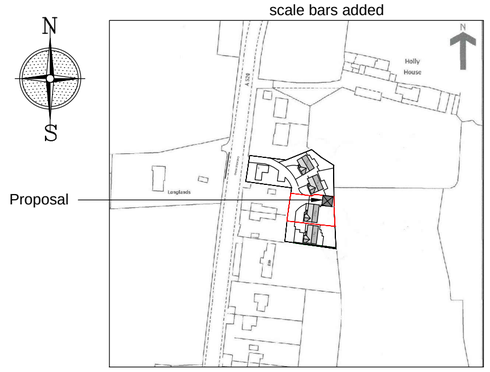

Site location plan
Scale 1:2500

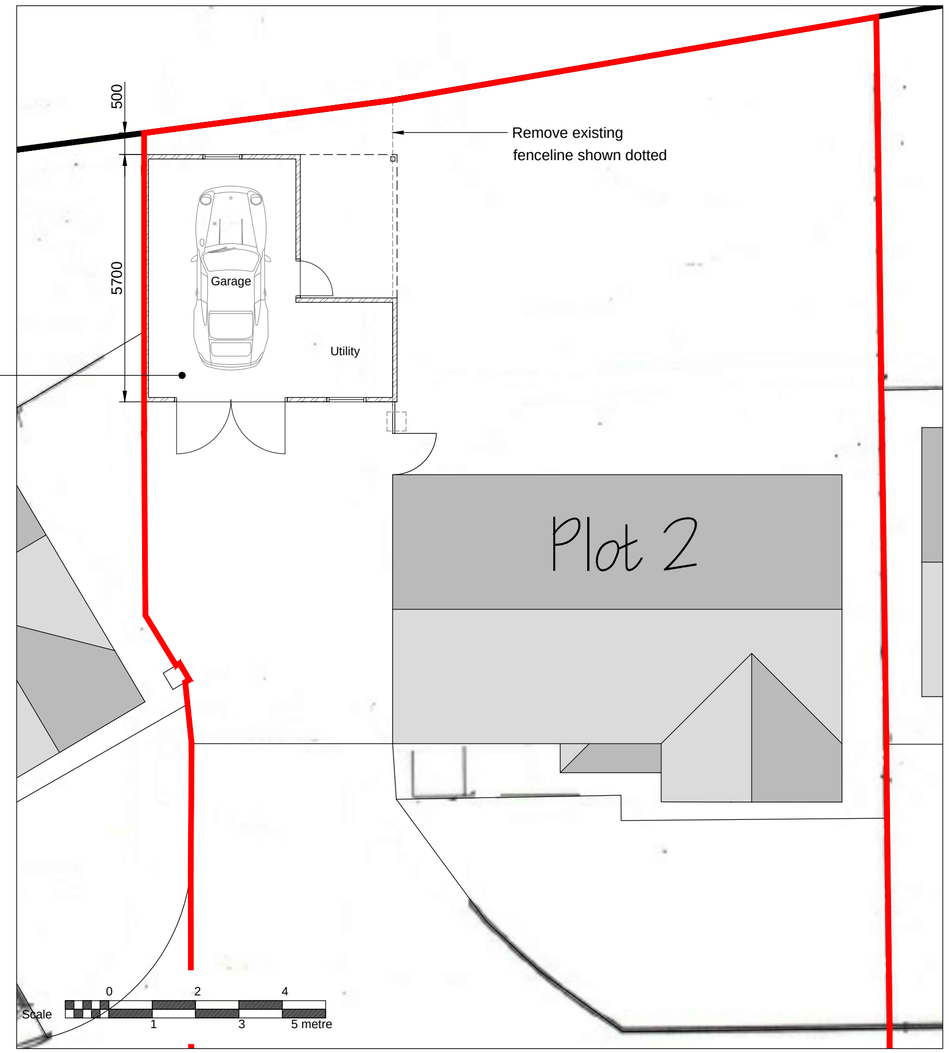

Proposed site plan
Scale 1:100

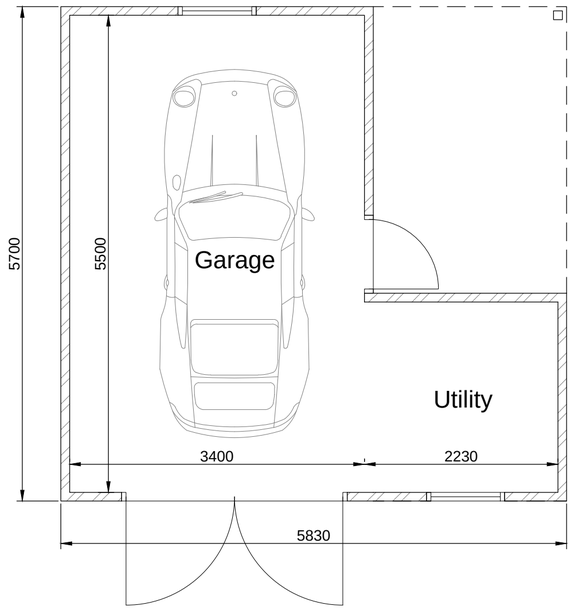

Proposed ground floor plan
Scale 1:50

Scale 0 1 2 3 4 5 metre

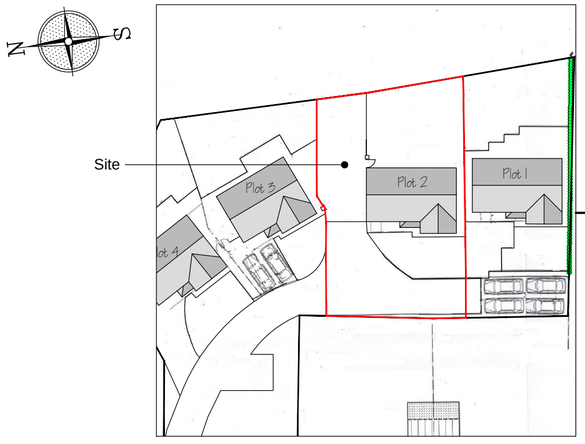

Existing site plan
Scale 1:500

Client
MRS KERFOOT

Project
PROPOSED DETACHED GARAGE AT 2 THE OAKS, CHEADLE ROAD, CHEDDLETON, ST13 7BH

Title
PROPOSED PLANS

Status
PLANNING PERMISSION

Date NOVEMBER 2017 Drawn ME

Scale @A1 AS SHOWN Checked

Project No 100-01A Drawing No. Rev