Copyright of this drawing is vested in the Architect and it must not be copied or reproduced without consent. Figured dimensions only are to be taken from this drawing. All contractors must visit the site and be responsible for taking and checking all dimensions relative to their work. Hewitt&Carr Architects Ltd are to be advised of any variation between drawings and site conditions.
CLIENTS ARE ADVISED TO CLARIFY DIMENSIONS WITH THE ARCHITECT PRIOR TO SETTING OUT AND NOT TO SCALE FROM THE DRAWING


Rev.	Drawn	Comments	Date




FRONT ELEVATION 1:50



REAR ELEVATION 1:50

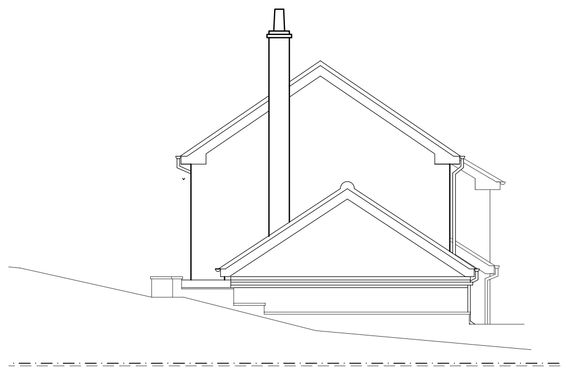


SIDE ELEVATION 1:50

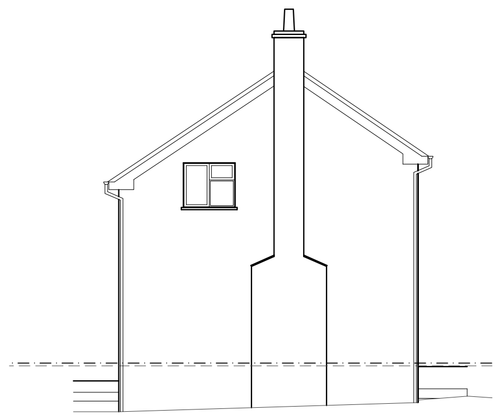


SIDE ELEVATION 1:50


Ordnance Survey © Crown copyright 2016 All rights reserved. Licence number 100051789

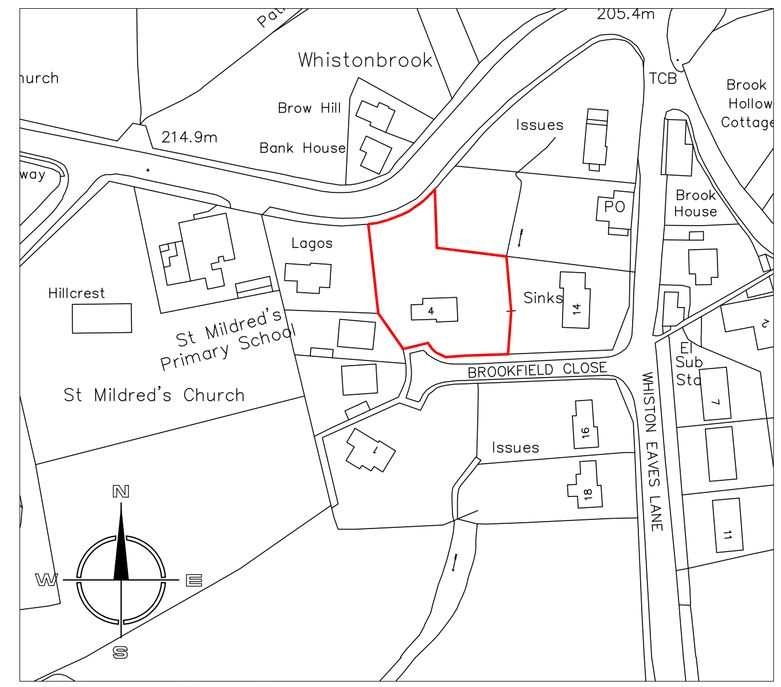

SITE LOCATION PLAN 1:1250

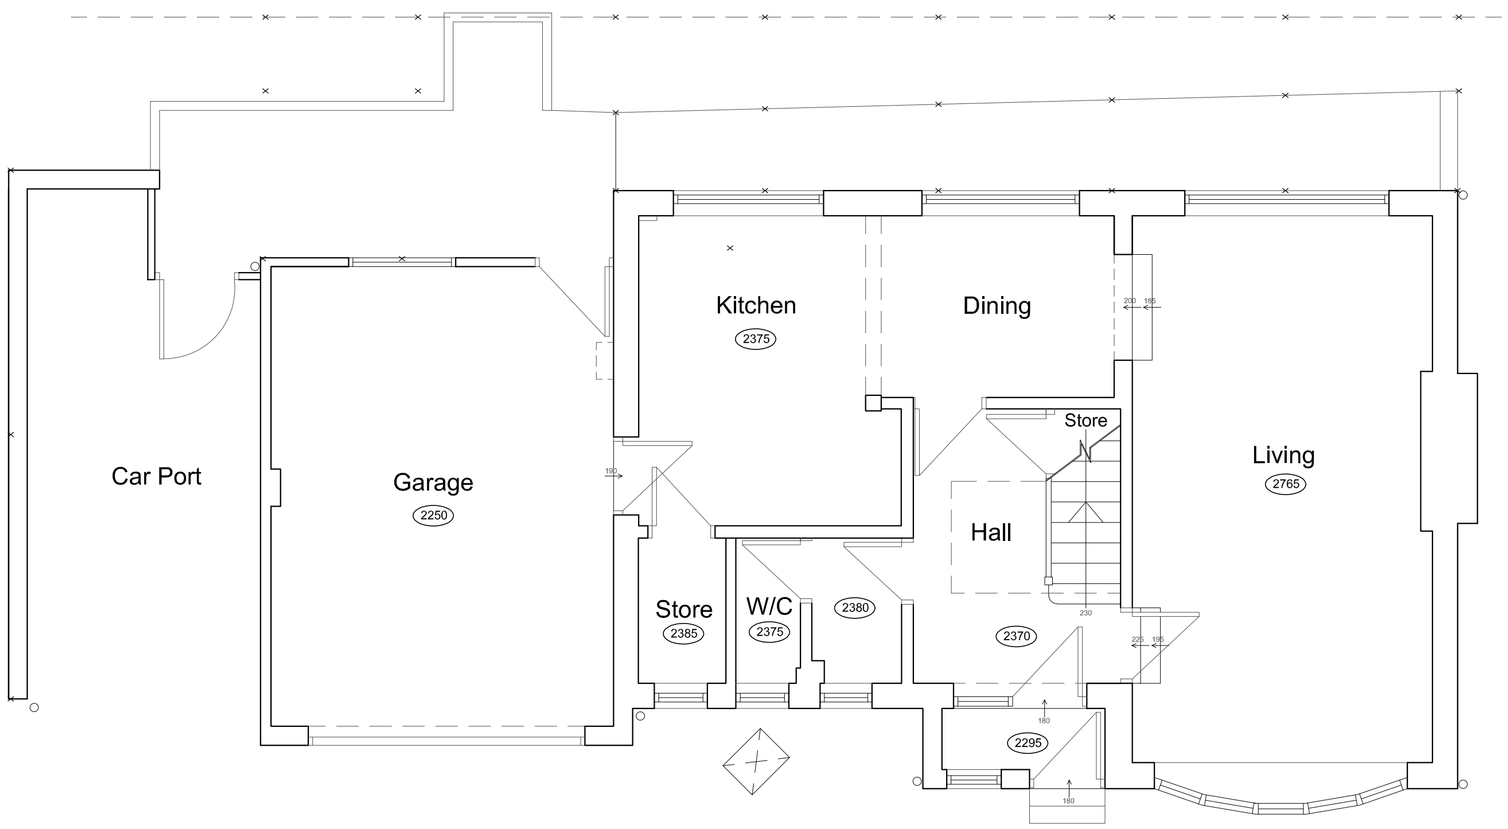

GROUND FLOOR PLAN 1:50

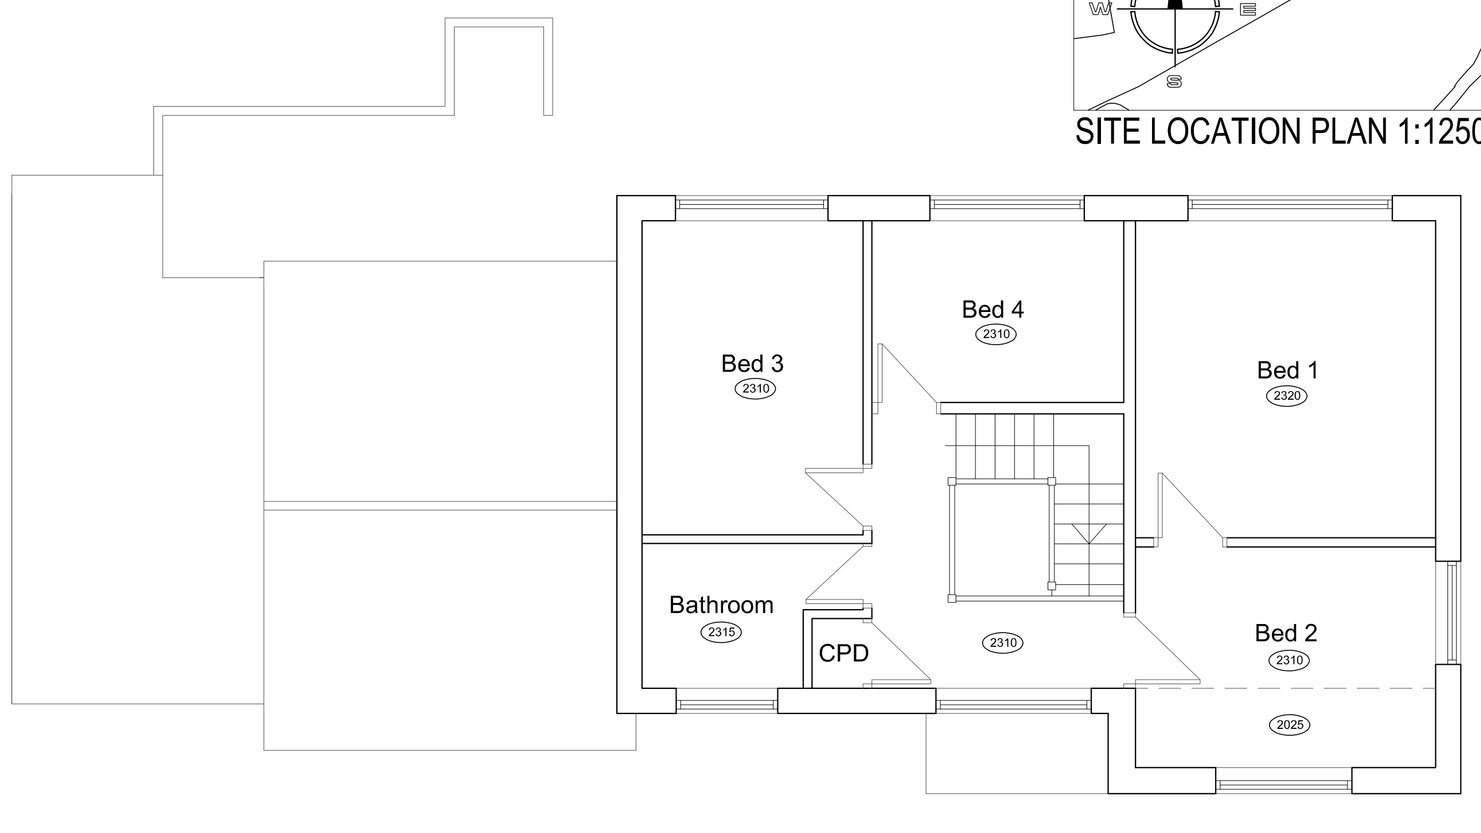

FIRST FLOOR PLAN 1:50

Hewitt&Carr Architects
A: 2-4 Cross Street I Cheadle I Staffordshire I ST10 1NP
T: 01538 756888
E: enquiries@hcarchitects.co.uk
W: www.hcarchitects.co.uk

Client
Mr and Mrs R Green

Project
Proposed extensions and alterations to 4 Brookfields Close, Whiston ST10 2JQ

Title
Plans and Elevations as Existing

Status
PLANNING

Date Nov 2017 Drawn MJC

Scale @A1 as noted Checked

Project No Drawing No. Rev
00603 AL(0)200