Ryder Ford
ASSOCIATES

DEVELOPMENT CONSULTANTS

ARCHITECTURE : PLANNING

BUILDING SURVEYING AND CONSERVATION
FARM AND COUNTRYSIDE

PARKSIDE PARK ROAD LEEK
STAFFORDSHIRE ST13 8JT 01538 398290

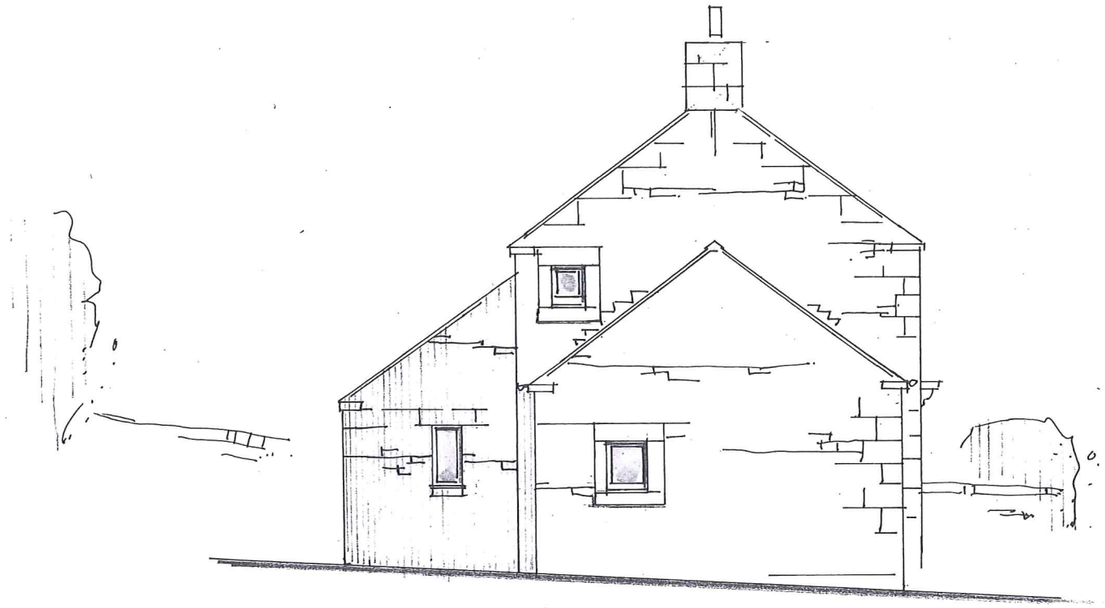

WEST

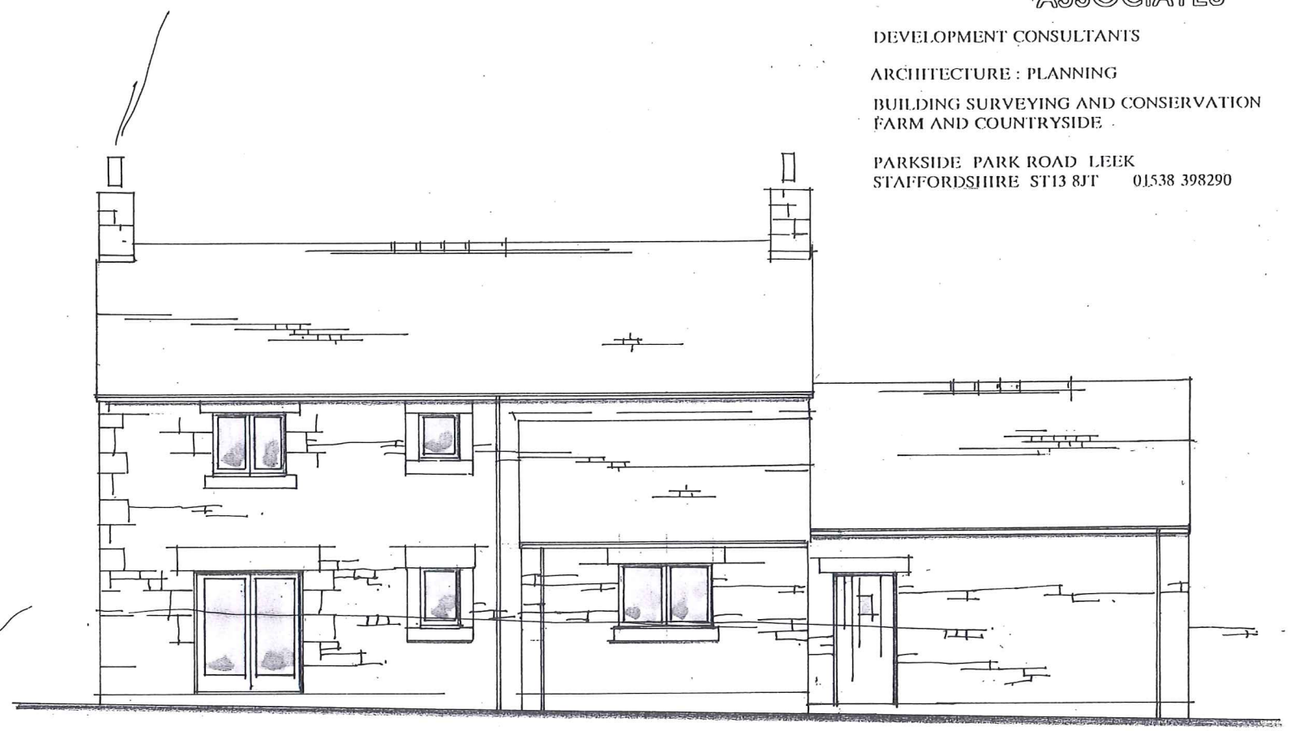

NORTH

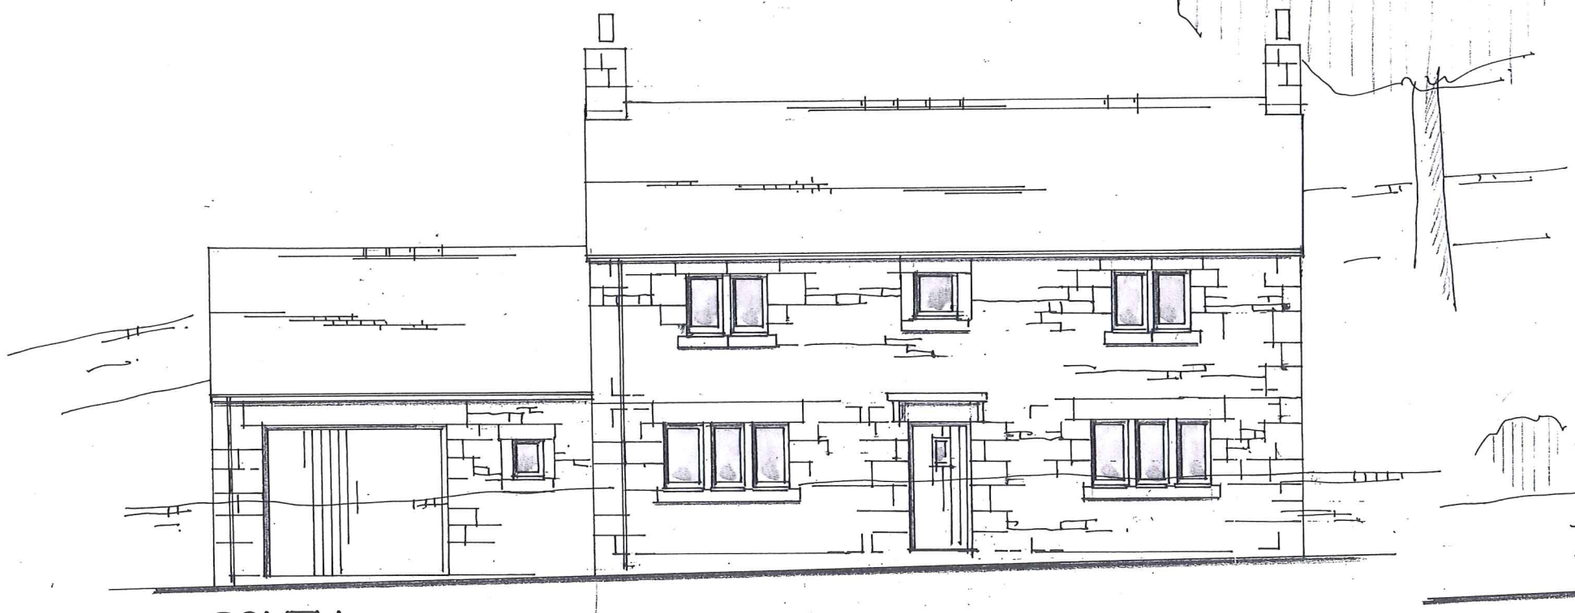

SOUTH

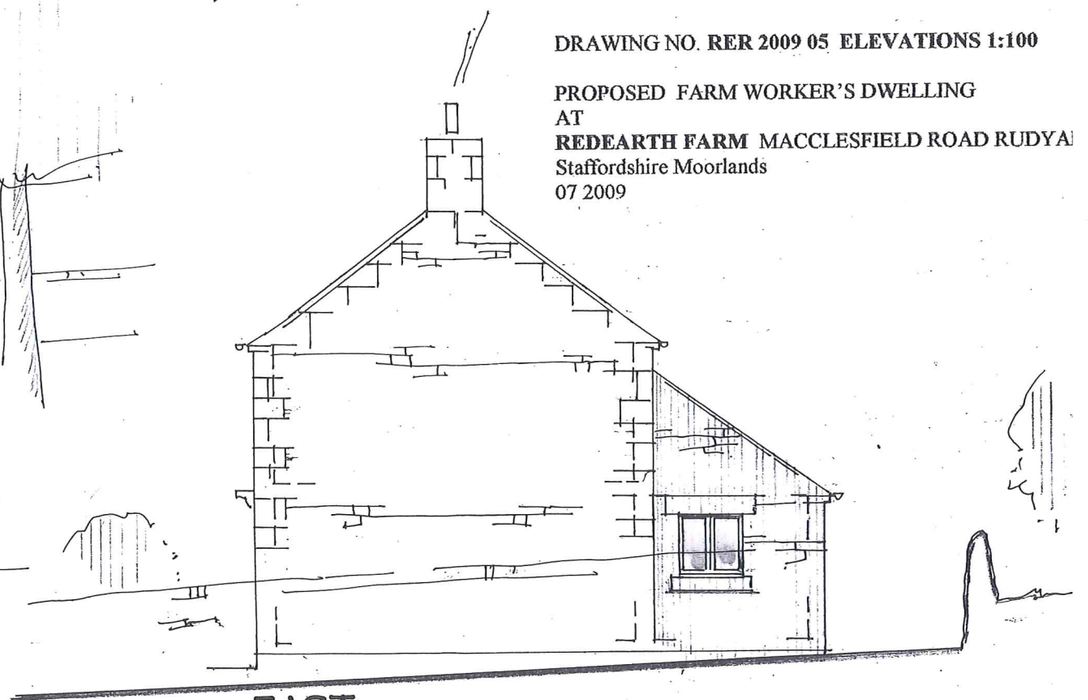

EAST

DRAWING NO. **RER 2009 05 ELEVATIONS 1:100**

PROPOSED FARM WORKER'S DWELLING
AT
**REDEARTH FARM** MACCLESFIELD ROAD RUDYA
Staffordshire Moorlands
07 2009

AMENDED PLAN