


10/00037. FUL 04 FEB 2010

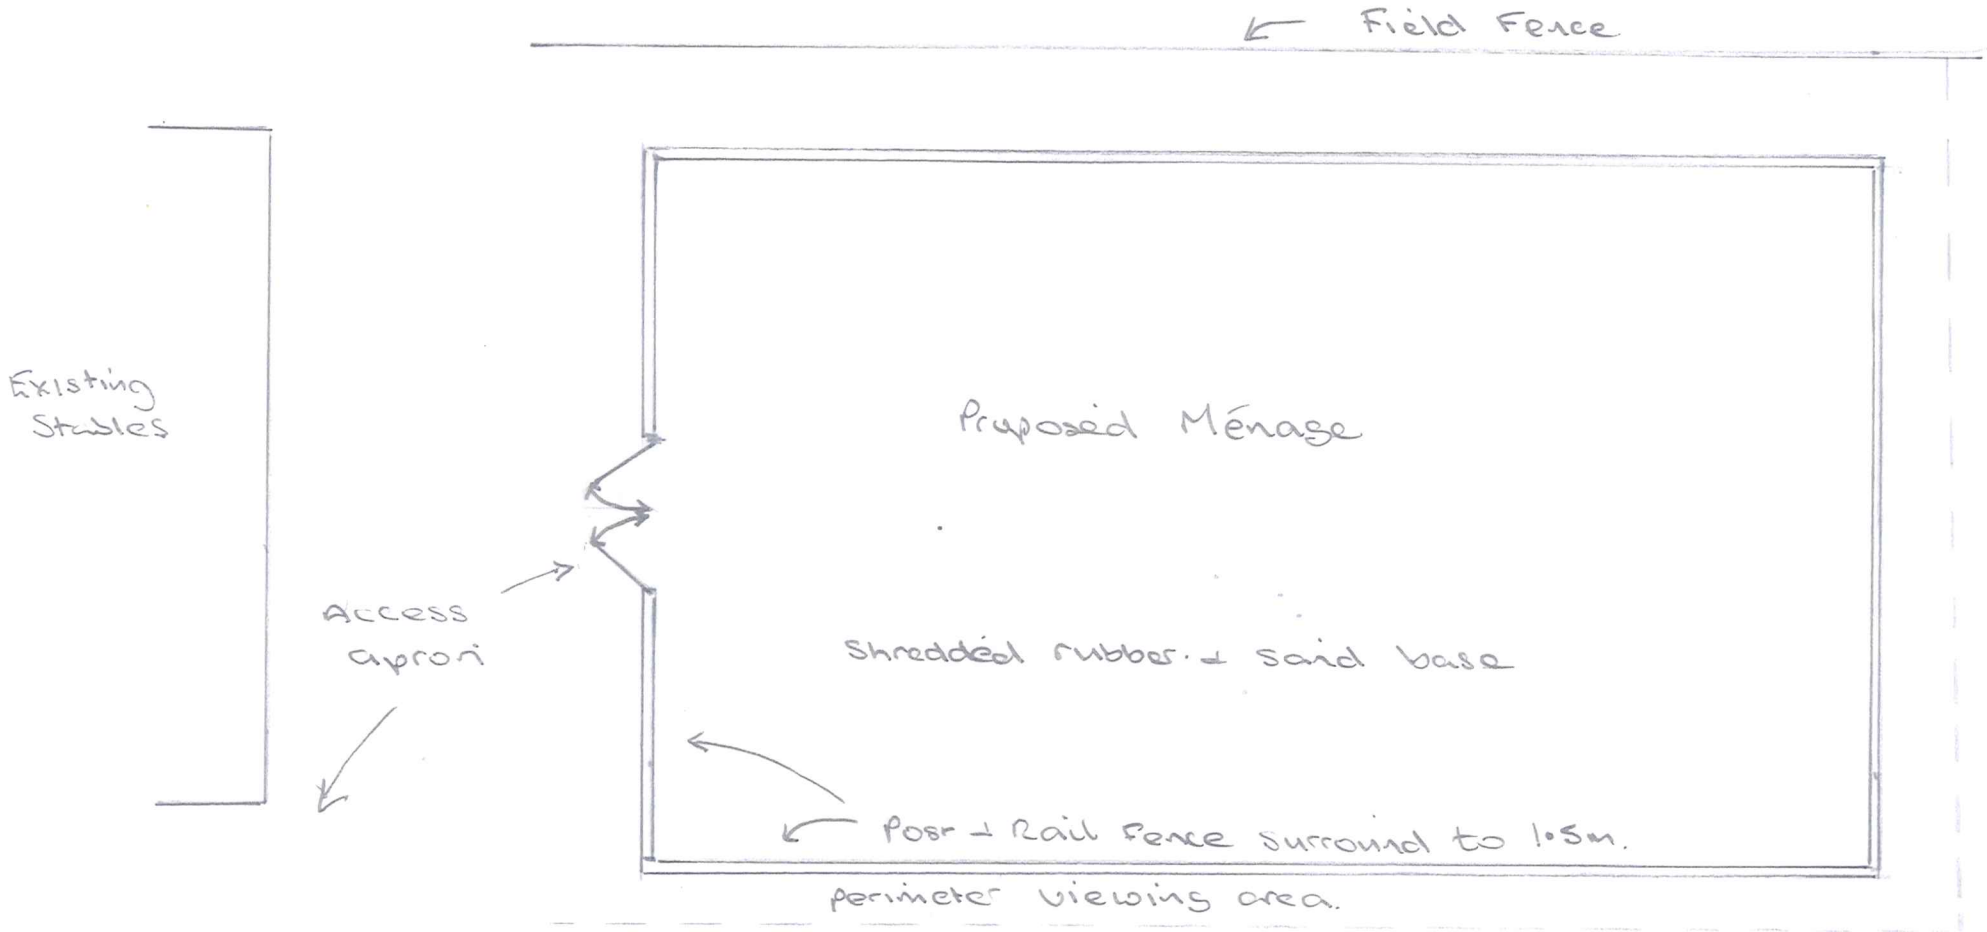

Scale 1:200

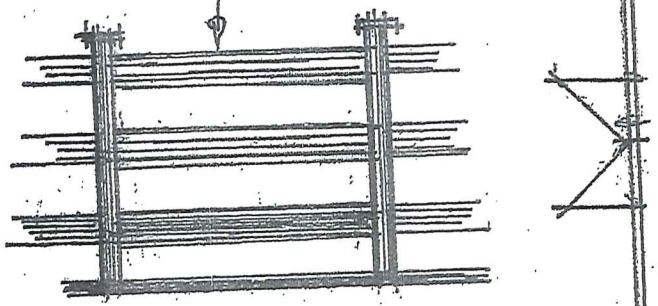


1 50 elevation to post + rail fence →

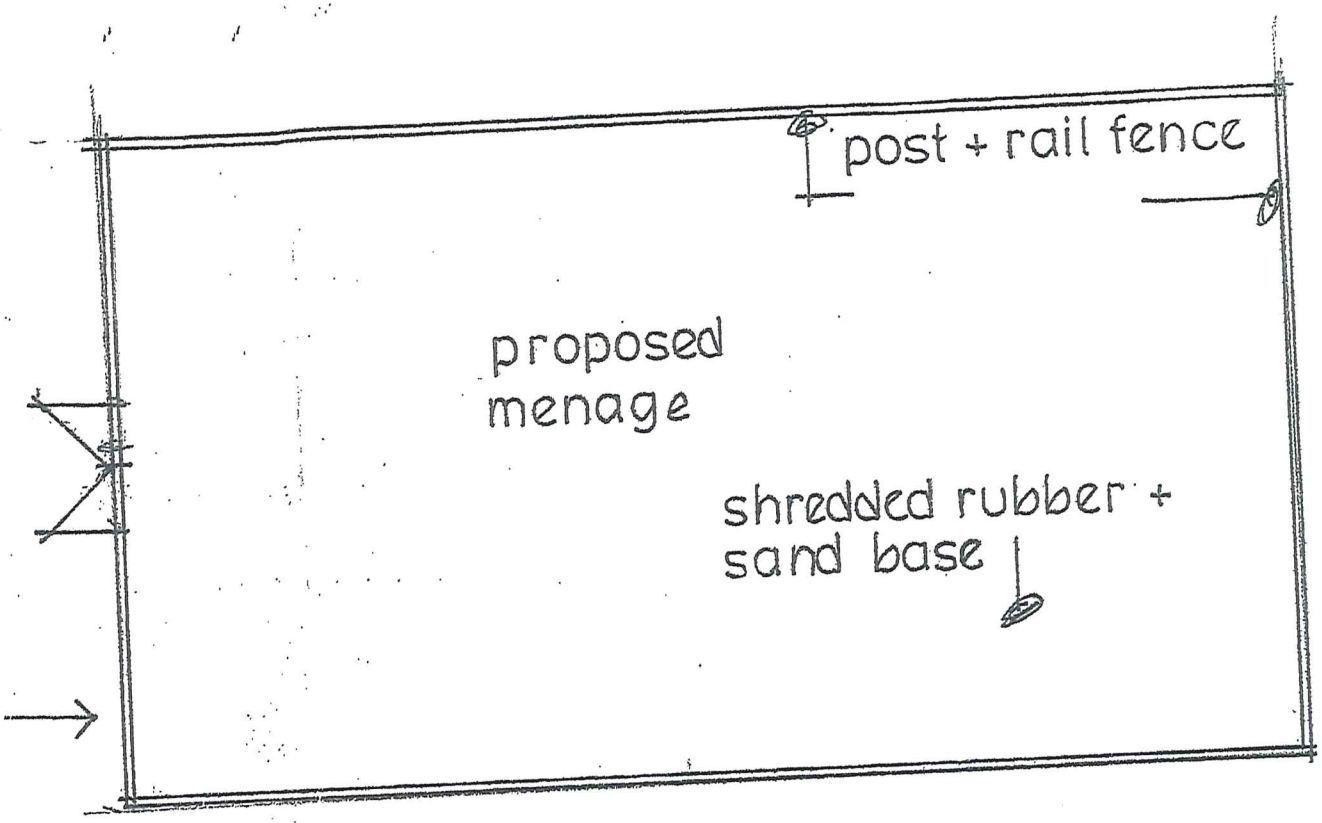

1:200 PROPOSED MENAGE PLAN

10/00037. FUL 04 FEB 2010 - SM

LIME TREE FARM
CLEULOUS BANK, BAGNALL, ST9 9LP

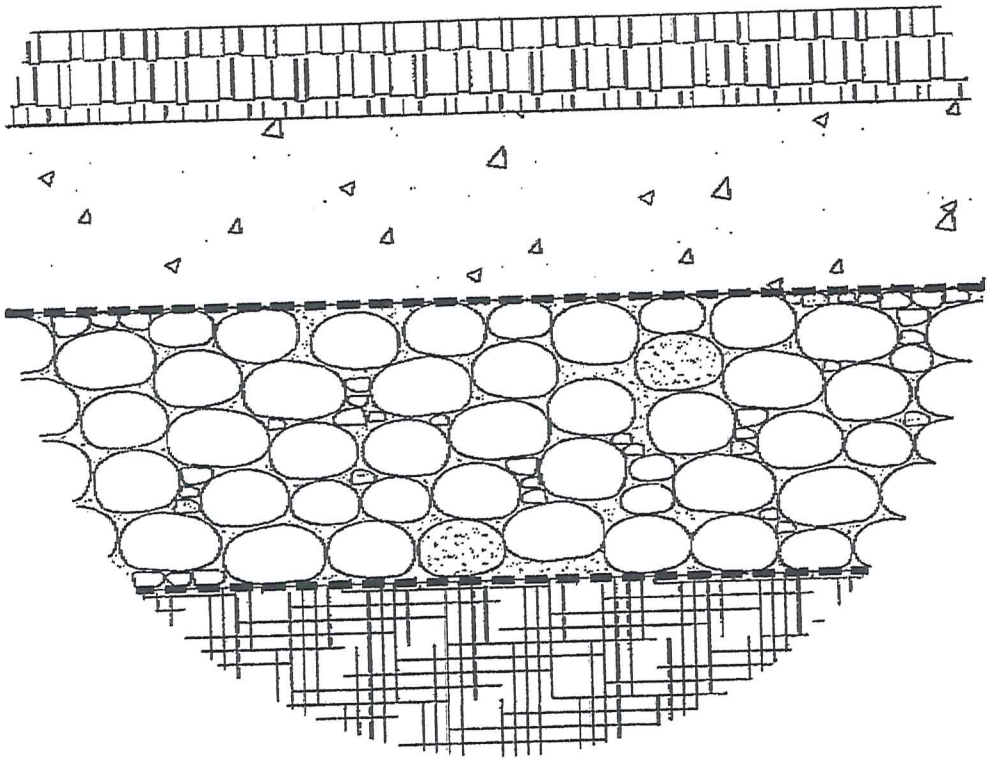

MANEGE CONSTRUCTION DETAIL (NTS)

10/00037/FUL 04 FEB 2010

50mm thick pulverised rubber
100mm thick silica sand
geotech mat
150mm thick 75mm down gauge no fines stone
with 100mm dia landrain @ 3m centres
lantex mat
glacial aluvium sub-soil