New Dwelling - Land at the rear of Brambley Dell



site layout plan

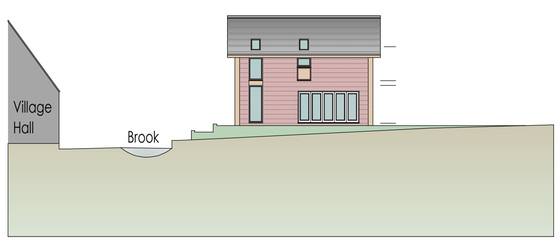

section a-a

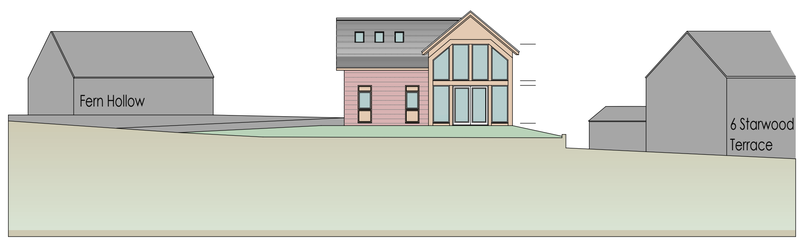

section b-b

Client	Mr & Mrs D Hewins
Cont act	Residential Development at Land to the rear of Brambley Dell, Oakamoor
Drawing Title	Proposed Conditions Site Layout plan & Sections
Date: August 2017	Status: Preliminary
Scale: 1:200	Contract Number: 5324
Drg. No.: 5324 - 003	Revision Suffix
Revisions	

A1