Fairhaven, Cheadle Road, Wetley Rocks

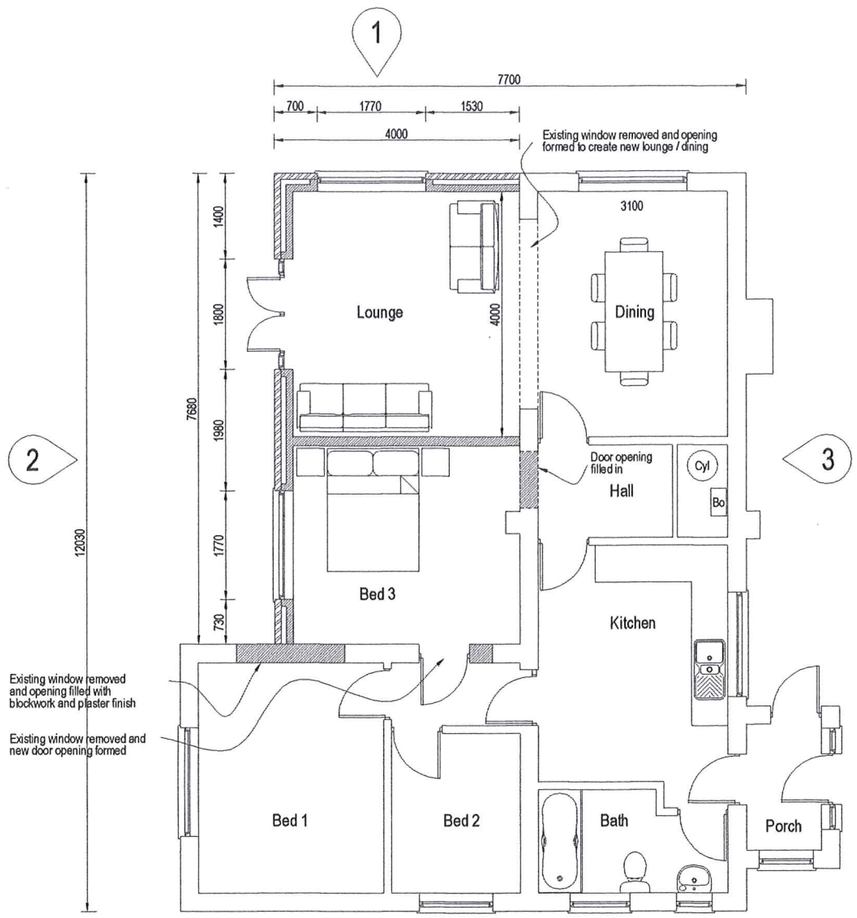

4 Floor Plan

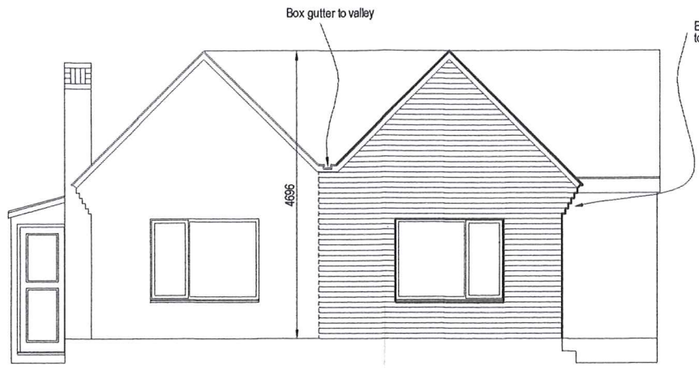

Side Elevation 1

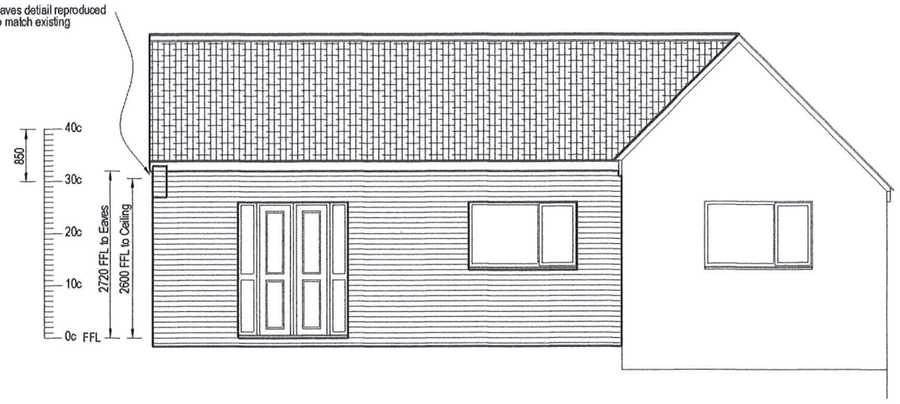

Rear Elevation 2

16 JUN 2009
09/00017 FUL

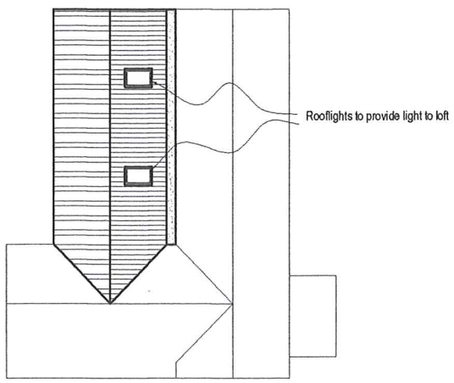

Roof Plan

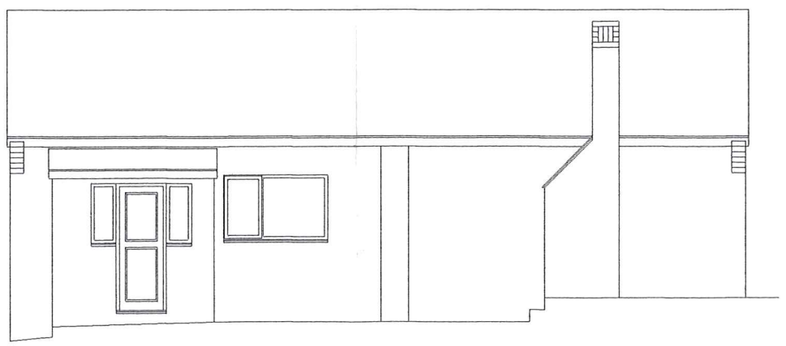

Front Elevation 3

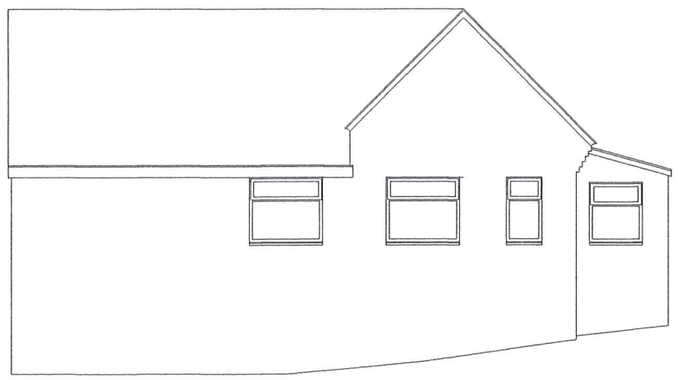

Side Elevation 4

Rev A Plans amended to 'permitted development' allowances 13.05.09

Fairhaven, Cheadle Road, Welley Rocks			
Plans & Elevations Proposed Extension with new roof height			
PAS	Date Mar'09	Drawing Number PAS/F06/05	Rev A
	Scale @ A3 1:100 / 1:200		

Proposed Extension with new roof height

Fairhaven, Cheadle Road, Wetley Rocks

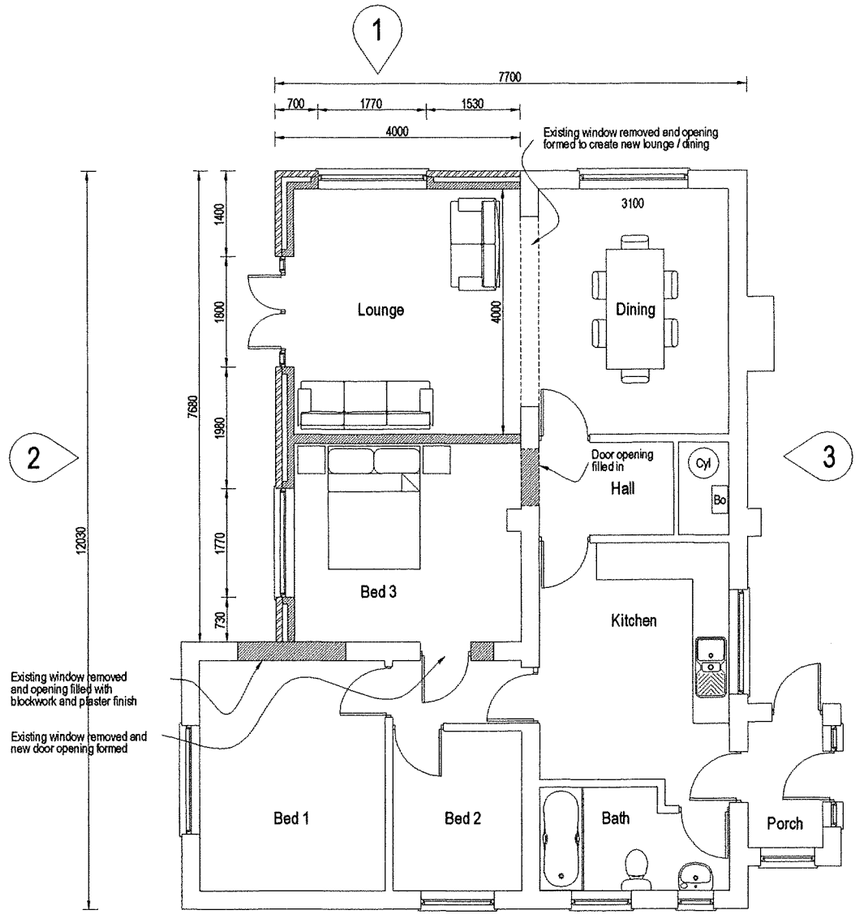

4 Floor Plan

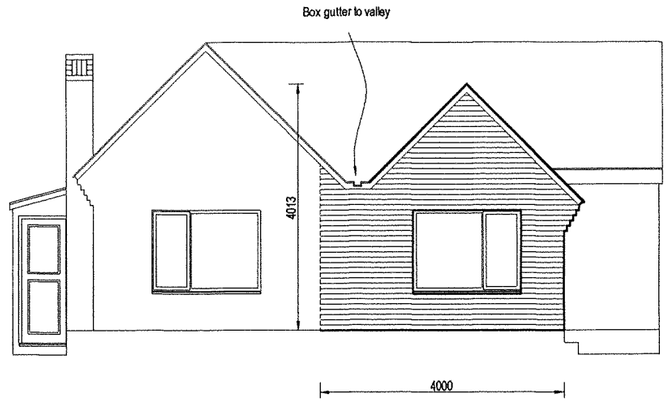

Side Elevation 1

Side Elevation 1

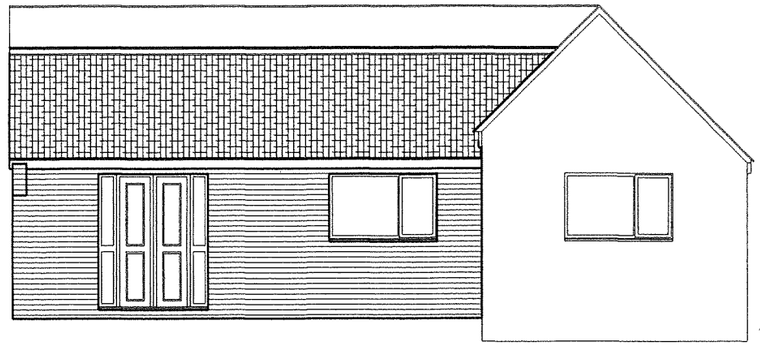

Rear Elevation 2

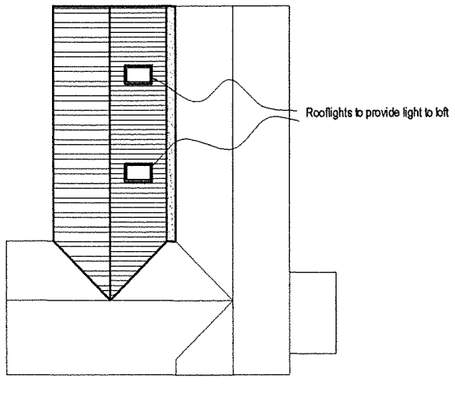

Roof Plan

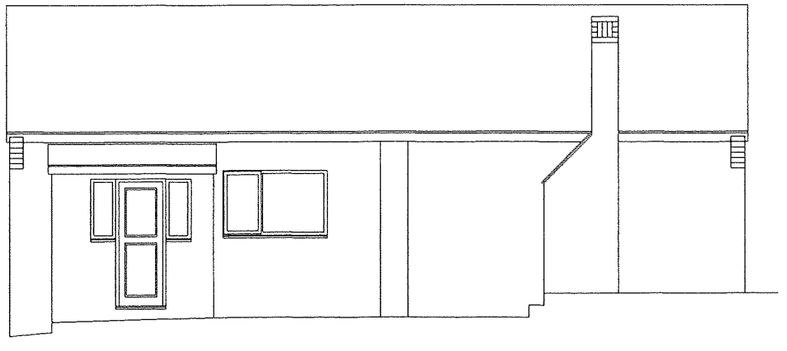

Front Elevation 3

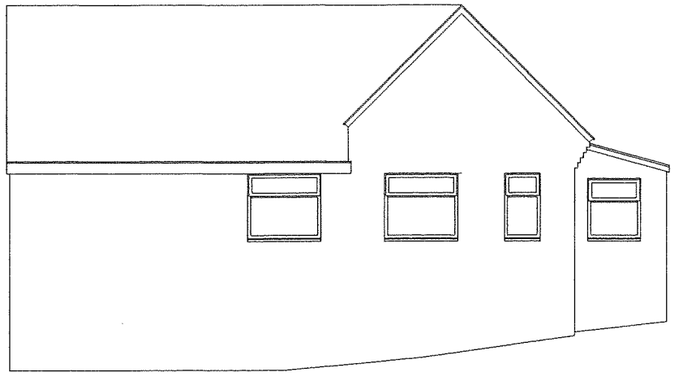

Side Elevation 4

Extension as approved under 'Permitted Development'

Rev A Plans amended to 'permitted development' allowances 13.05.09

Fairhaven, Cheadle Road, Wetley Rocks			
Plans & Elevations Extension as approved under Permitted Development			
PAS	Date June'09	Drawing Number PAS/F06/04	Rev A
	Scale @ A3 1:100 / 1:200		

'Fairhaven'
Cheadle Road
Wetley Rocks
ST9 0BA

N

Proposed
extension

7680

4545

4000

Fairhaven

1142

Rock View Farm

Cheadle Road

09/00617 FUL 16 JUN 2009

Block Plan
Scale 1:200 @ A3