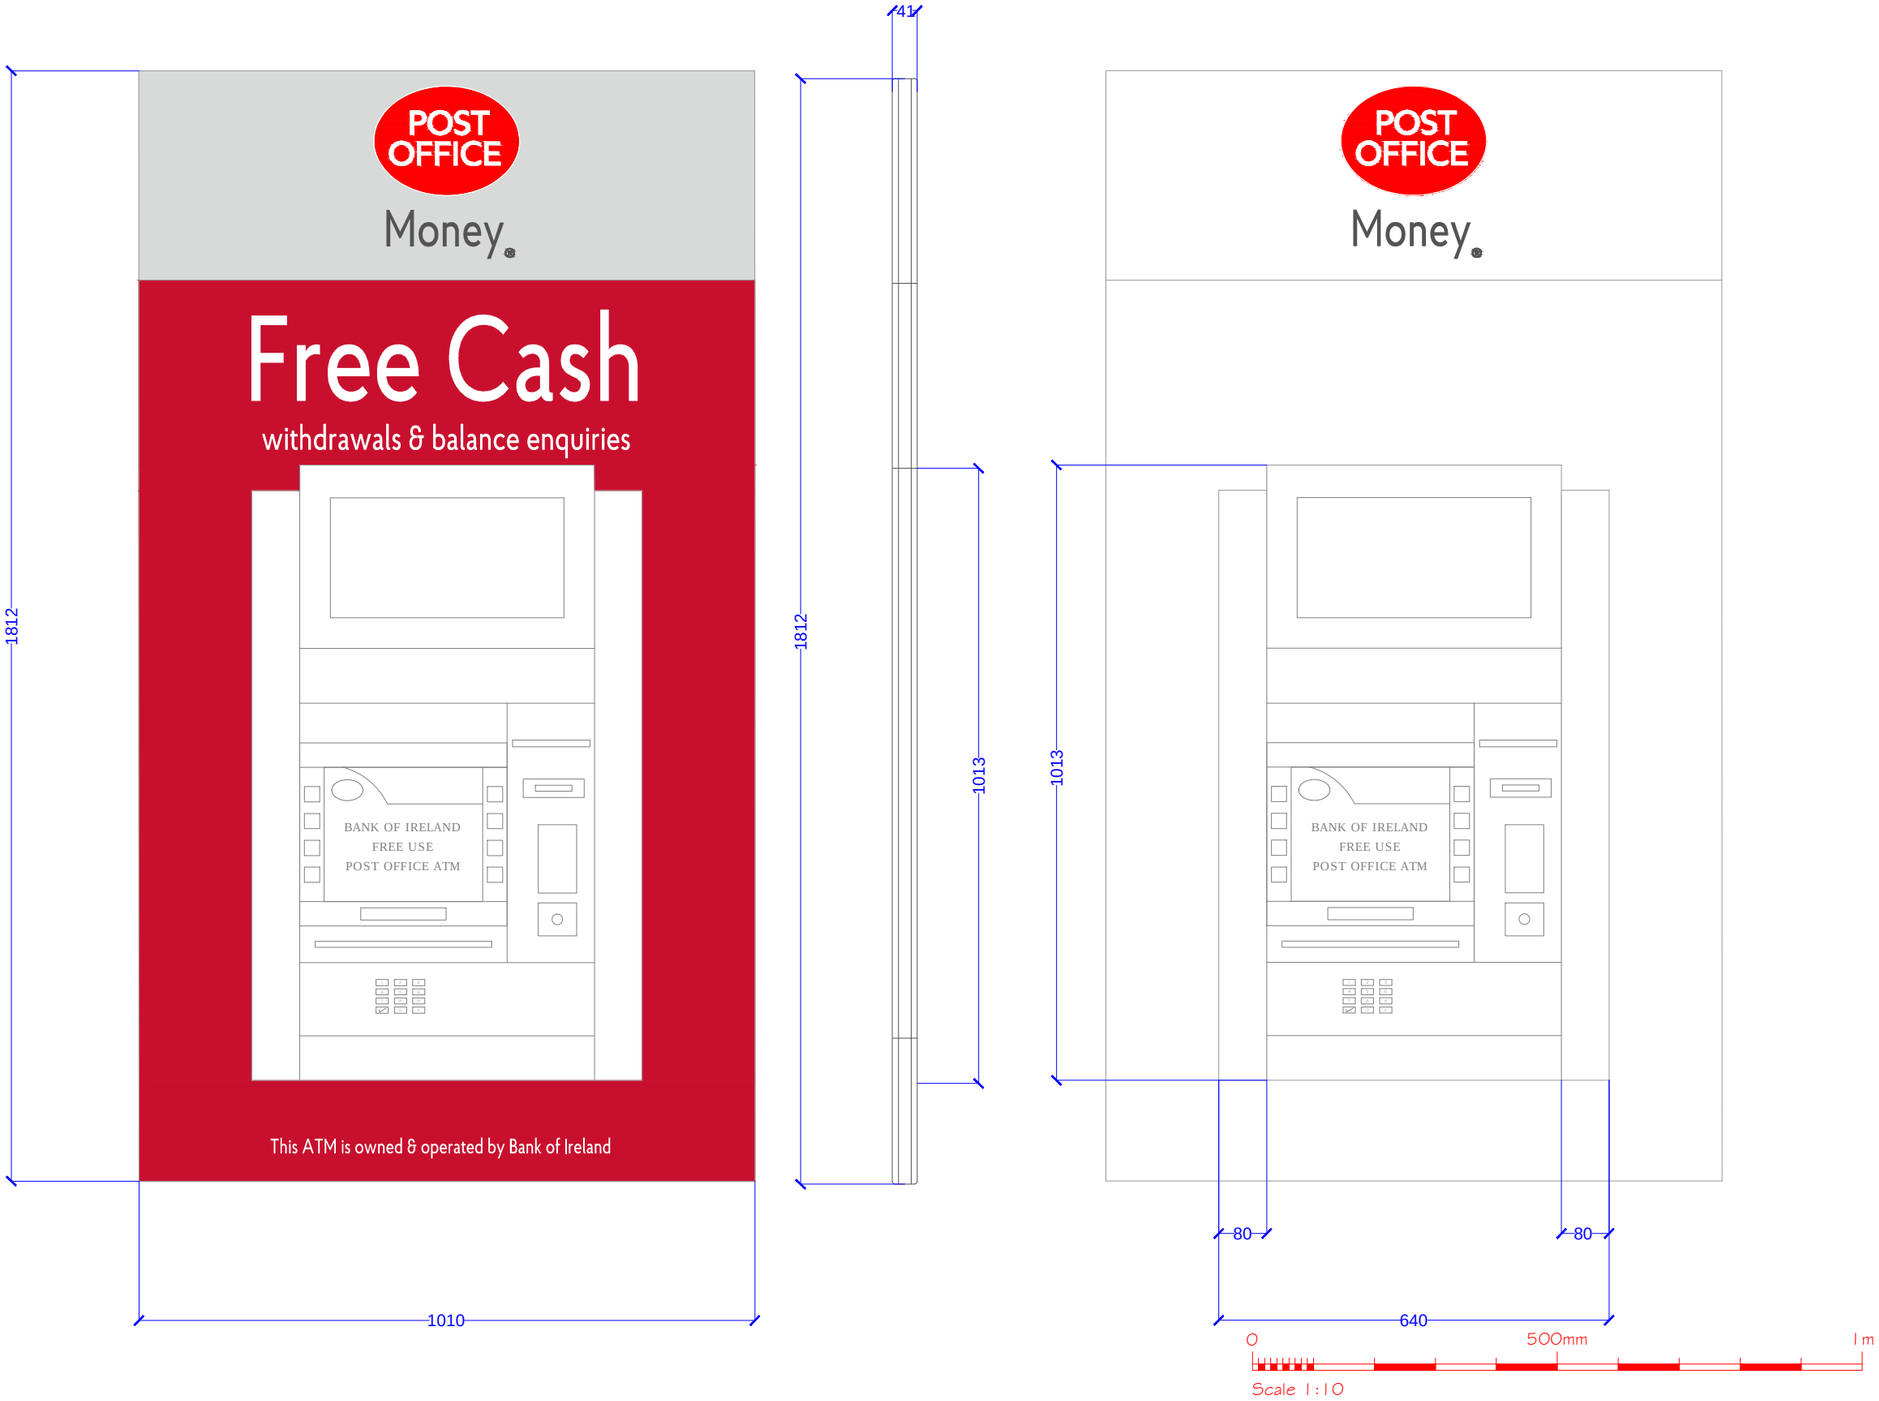

NOTES:

Rev	Date	Description	Drawn	Check	Approv

Client
BANK of IRELAND

Bank of Ireland

PROJECT:
OFFSITE ATM INSTALLATIONS

Site

Client
Bank of Ireland

Phone
Fax

www.bankofireland.com

ARCADIS

Registered office:
Arcadis House
34 York Way
London
N1 9AB

Coordinating office:
500 Avebury Boulevard
Milton Keynes
Buckinghamshire
MK9 2BE
Tel: 44 (0)1908 547960

www.arcadis.com

TITLE:

Advertising Collar Cross Section Plan

Designed		Signed	Date
Drawn	PST	Signed	Date
Checked		Signed	Date
Approved		Signed	Date
Scale:	1:10	Datum:	
Original Size:	A3	Grid:	
Suitability Code:		Project Number:	34895101

Suitability Description:
FOR APPROVAL

Drawing Number:	Revision:
01	

© Copyright reserved